41

Assessors Division

of W. 1/2 of N.W. 1/4 and S.E. 1/4 of N.W. 1/4 of Section 1.

T. 42 N., R. 9, E.

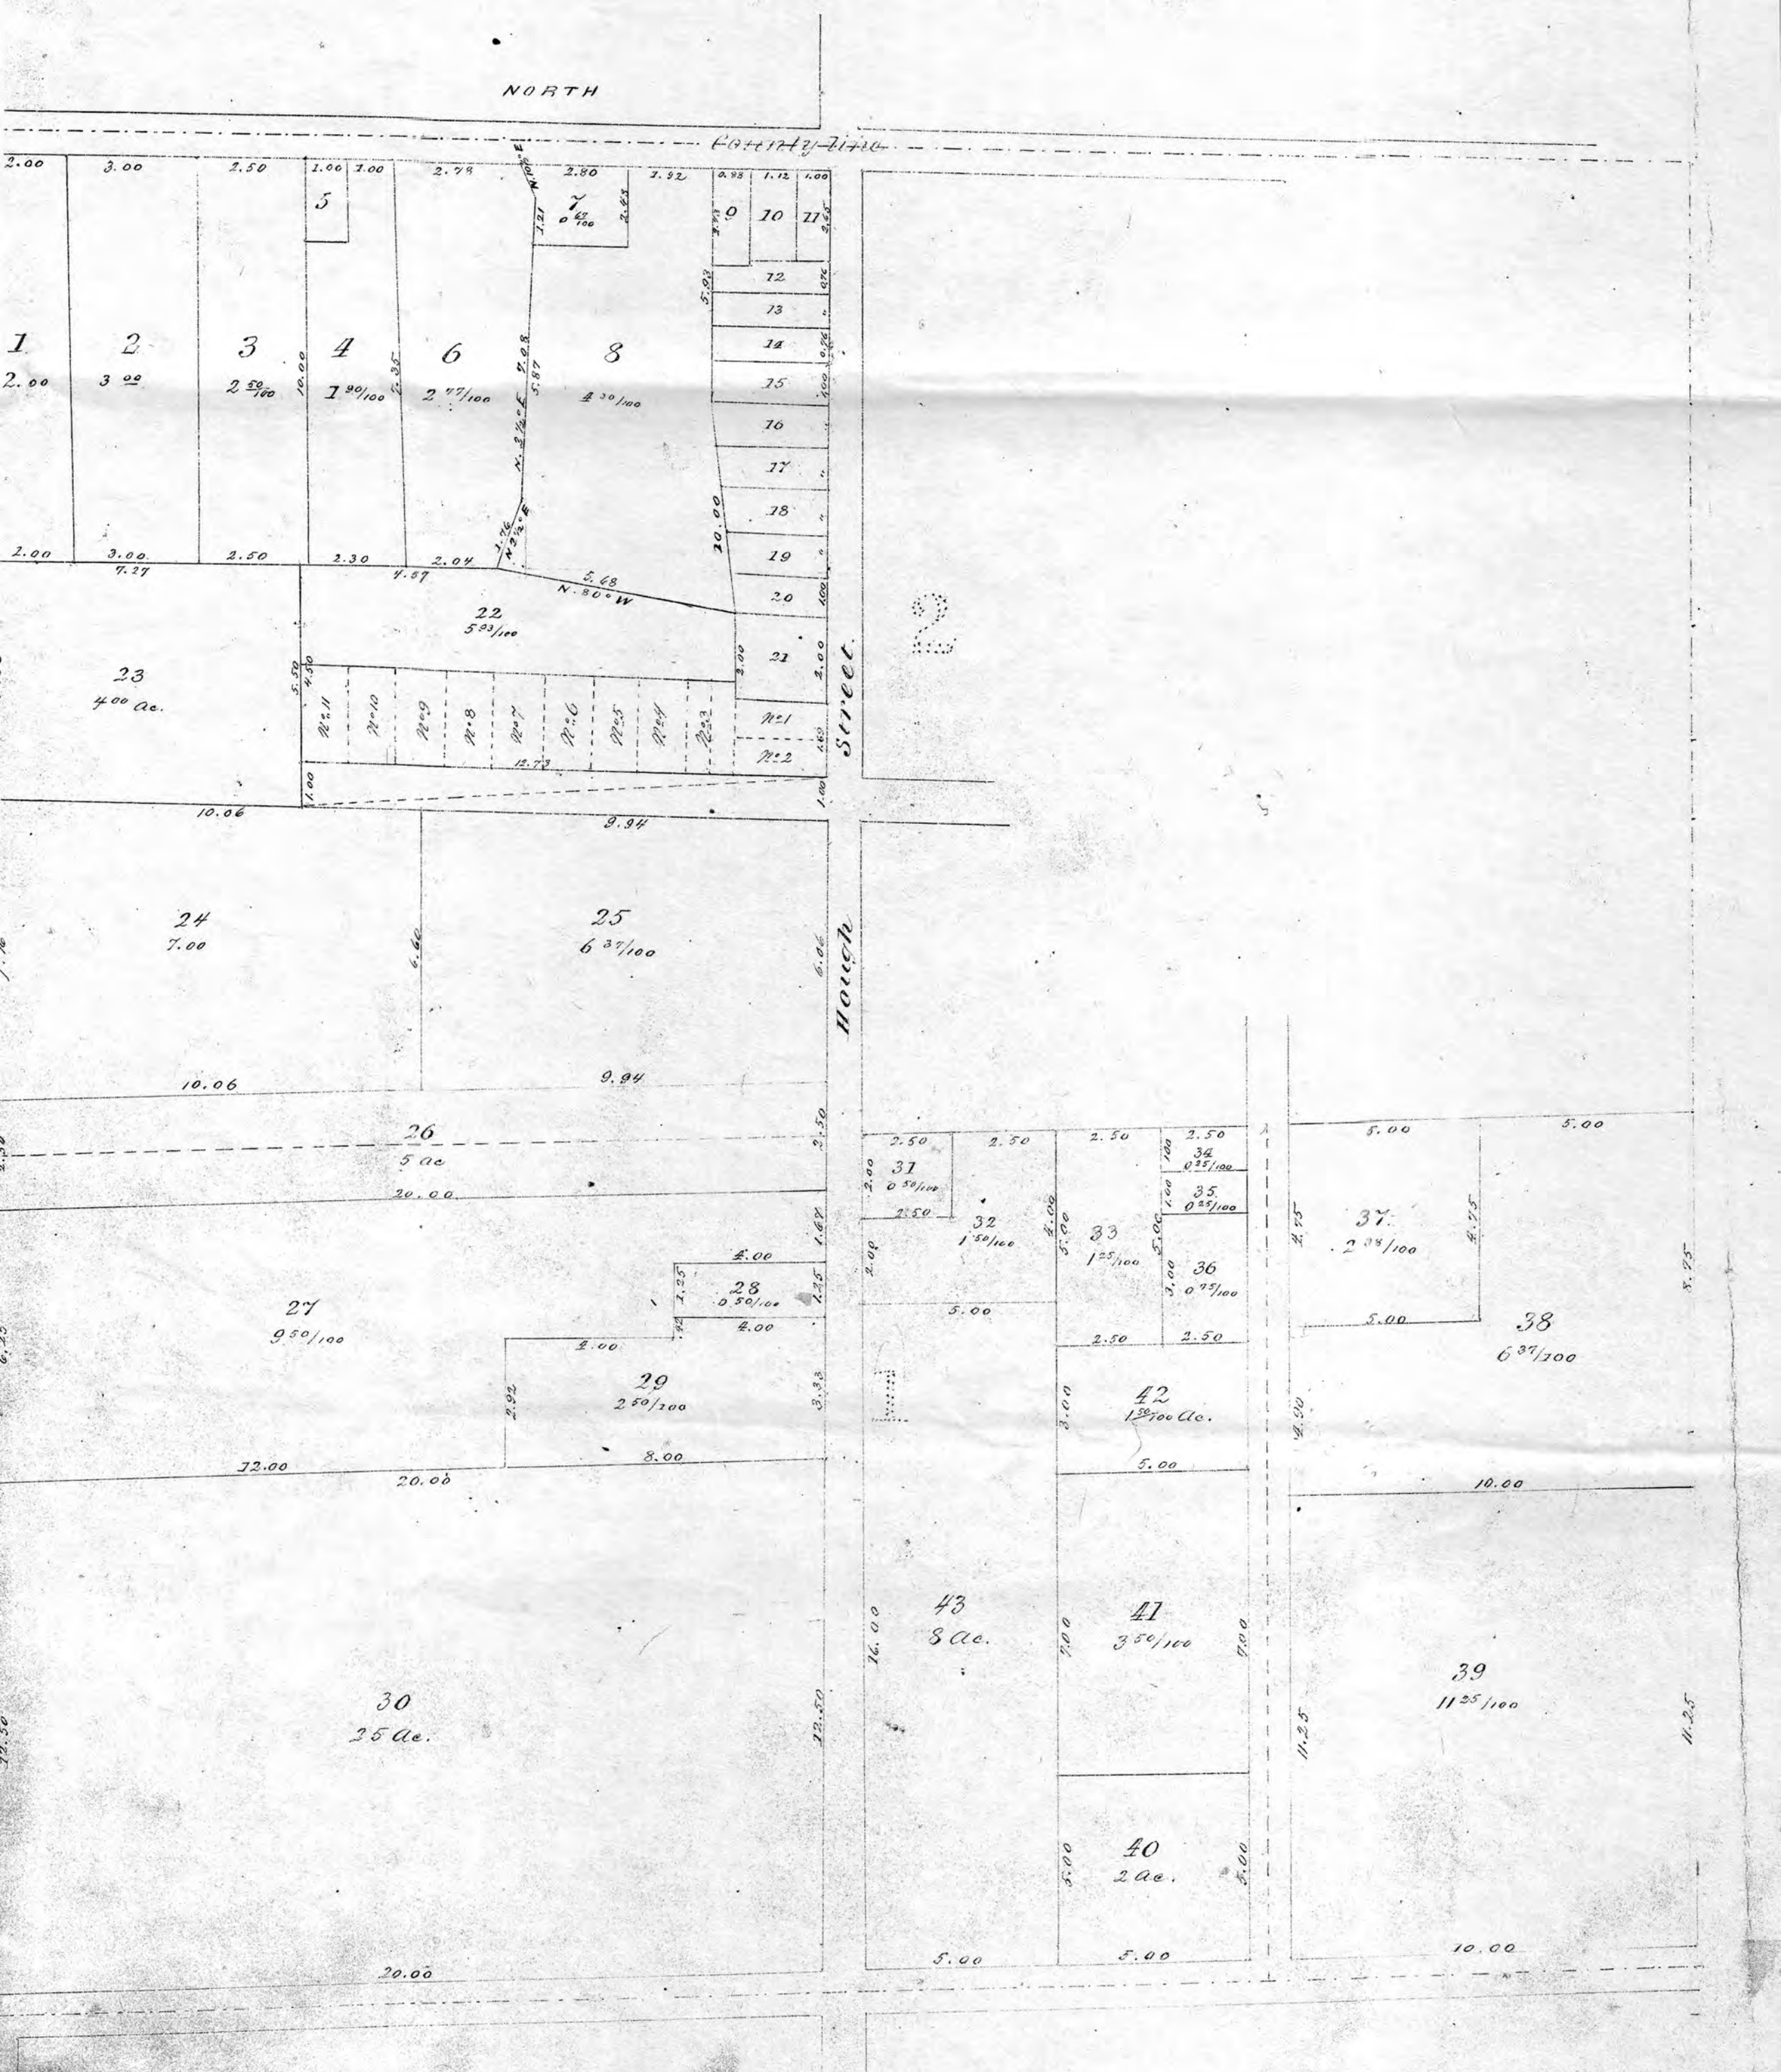

State of Illinois } S.S.
Cook County }

I, Alex. Wolcott do hereby certify that I have divided for the Assessor the W 1/2 and S.E. 1/4 of N.W. 1/4 of Section 1 Town 42 North, Range 9 East, and divided the same into 43 Lots, and that the annexed Plat is a correct representation of said survey and division.

Chicago May 18, 1867.

(U.S.R.S.6th) Alex. Wolcott, County Surveyor.

State of Illinois } S.S.
Cook County }

I, J. W. Kingsley, Assessor for the Town of Barrington, do hereby certify, that the Plat made out above is correct and was done at the time by the the Assessor of the Town by request of the inhabitants thereof.

J. W. Kingsley,
Assessor of Barrington.

State of Illinois } S.S.
Cook County }

I, Norman Wentworth, a Justice of the Peace in and for said County, do hereby certify, that J. W. Kingsley, personally known to me, whose name is subscribed to this Instrument, appeared before me this day in person and acknowledged the same to be his free act & deed, for the purposes therein given under my hand and seal this 20th day of Nov. A. D. 1872.

N. Wentworth, J.P.

No 69470. Filed for Record Nov. 21st, A. D. 1872.

Norman L. Gazette.
Recorder.