POPP'S RESUBDIVISION

OF

BLOCK 16 IN BARRINGTON, A SUBDIVISION OF THE NORTHEAST QUARTER OF THE NORTHWEST QUARTER OF SECTION 1; ALSO OF LOTS 1 TO 9 INCLUSIVE OF LOT 106 IN MUNDAY'S RESUBDIVISION OF LOTS 102 AND 106 OF THE COUNTY CLERK'S REDIVISION OF THE ASSESSOR'S DIVISION (EXCEPT LOTS 9 TO 17 INCLUSIVE AND LOTS 30, 34 AND 35 THEREOF) OF THE WEST HALF OF THE NORTHWEST QUARTER AND THE SOUTHEAST QUARTER OF THE NORTHWEST QUARTER OF SECTION 1, TOWNSHIP 42 NORTH, RANGE 9 EAST OF THE THIRD PRINCIPAL MERIDIAN IN COOK COUNTY, ILLINOIS.

SCALE: 1 INCH = 50 FEET

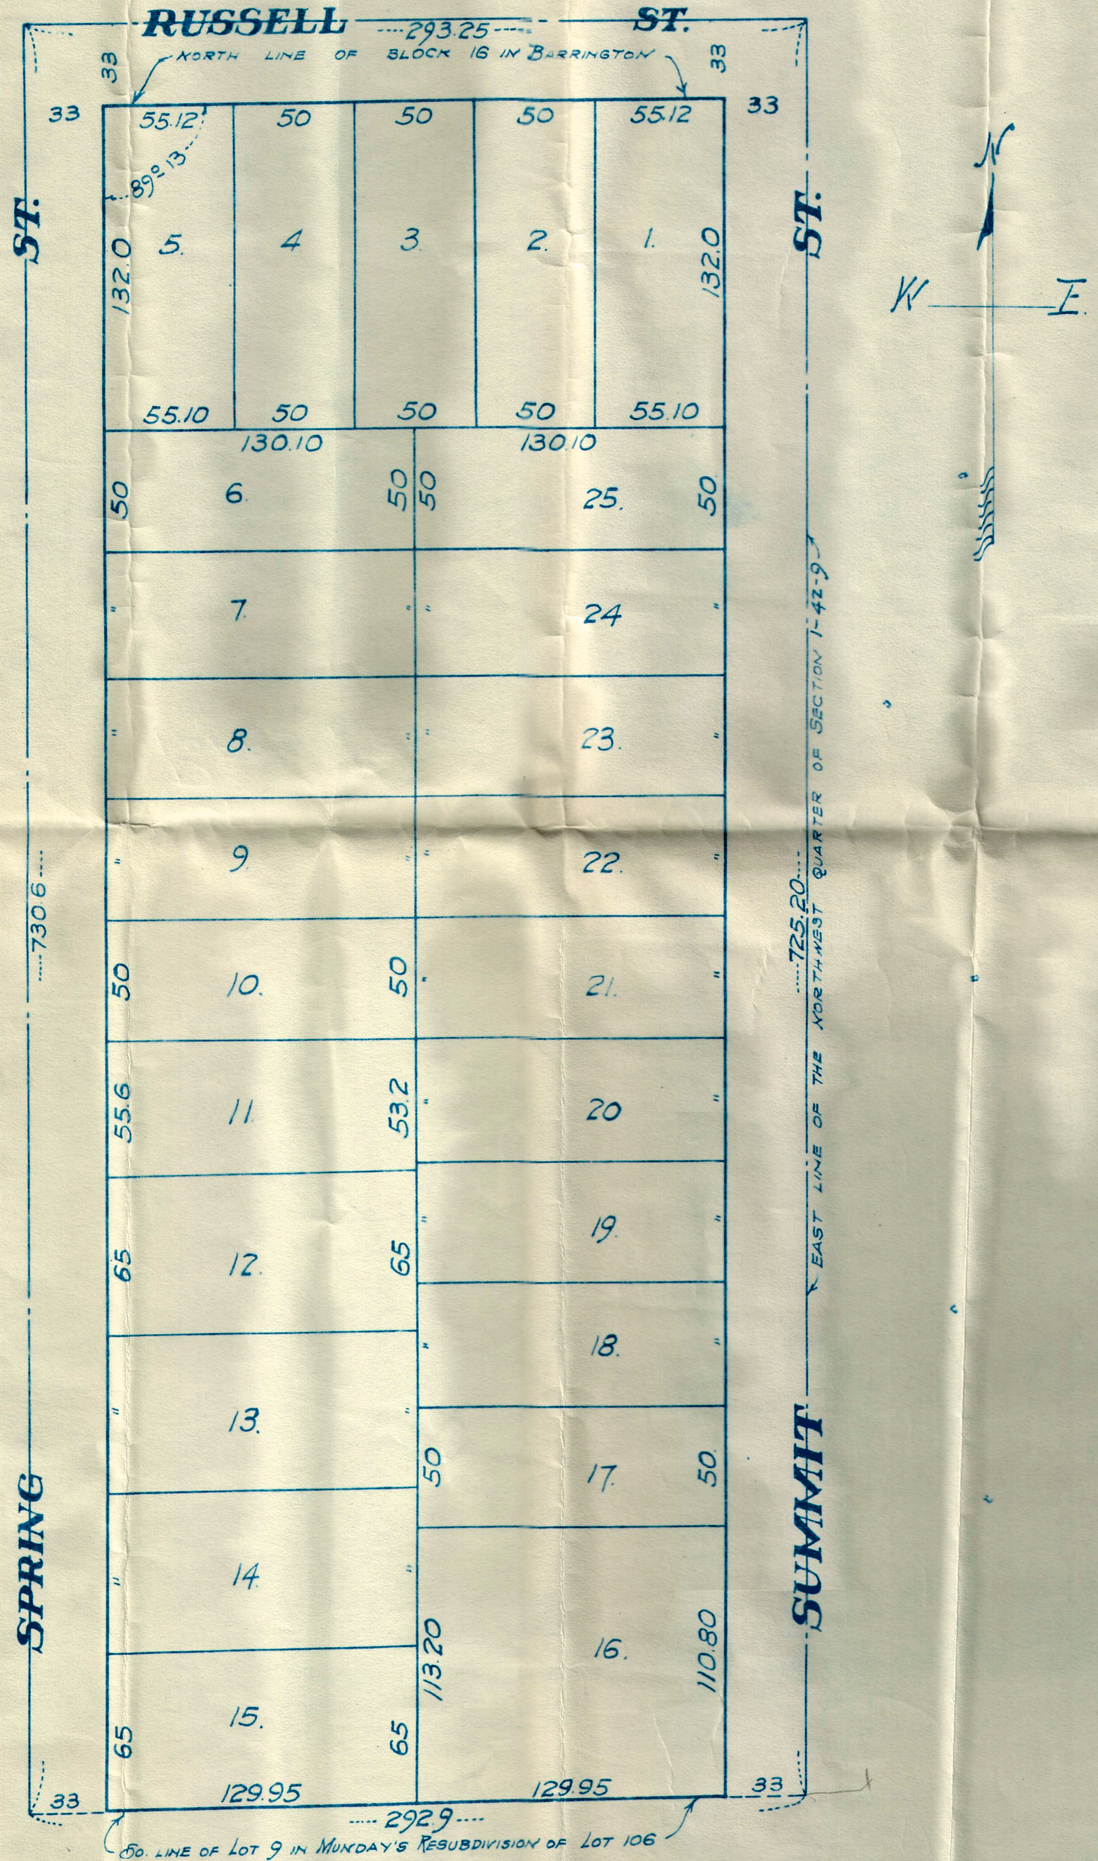

STATE OF ILLINOIS, } SS
COUNTY OF COOK, }

I, HARRY I. ORWIG, an Illinois Registered Land Surveyor, do hereby certify that I have surveyed Block 16 in Barrington, a subdivision of the Northeast Quarter of the Northwest Quarter of Section 1; also lots 1 to 9 inclusive of Lot 106 in Munday's Resubdivision of Lots 102 and 106 of the County Clerk's Redivision of the Assessor's Division (except lots 9 to 17 inclusive and lots 30, 34 and 35 thereof) of the west half of the Northwest quarter and of the Southeast Quarter of the Northwest Quarter of Section 1 all in Township 42 North, Range 9 East of the Third Principal Meridian in Cook County, Illinois; that I have subdivided the same into 25 lots and a street; that the plat hereon drawn is a correct representation of such survey and subdivision and that the dimensions hereon shown are in feet and decimal parts thereof and are corrected to 62 degrees Fahrenheit.

Chicago, Illinois. July 1st A.D. 1927.

Harry I. Orwig

ILLINOIS REGISTERED LAND SURVEYOR No. 4

HARRY I. ORWIG ILLINOIS REGISTERED LAND SURVEYOR 10.4 CHICAGO, ILL.

STATE OF ILLINOIS, } SS
COUNTY OF COOK, }

We, the undersigned, do hereby certify that we are the owners of the tract of land described in the above certificate of HARRY I. ORWIG, an Illinois Registered Land Surveyor, and that the subdivision of the same as shown on the plat hereon drawn is our free act and deed for the purposes above stated.

Barrington, Illinois _____ A.D. 1927.

_____, OWNER, (SEAL).

_____, OWNER, (SEAL).

STATE OF ILLINOIS, } SS.
COUNTY OF COOK, }

I _____, a Notary Public in and for said County and State, do hereby certify that George Popp and Minnie Popp, to me personally known, appeared before me this day in person and acknowledged the subdivision of the tract of land described in the certificate of Harry I. Orwig, an Illinois Registered Land Surveyor, and as shown on the plat hereon drawn, to be their free act and deed for the purposes above stated.

Witness my hand and Notarial Seal this _____ day of _____ A.D. 1927.

_____, NOTARY PUBLIC.

STATE OF ILLINOIS, } SS.
COUNTY OF COOK, }

I find no redeemable tax sales, unpaid forfeited taxes, or unpaid forfeited special assessments against the land included in the subdivision shown on the plat hereon drawn.

Chicago, Illinois. _____ A.D. 1927.

_____, COUNTY CLERK.

STATE OF ILLINOIS, } SS.
COUNTY OF COOK, }

Approved by the President and Board of Trustees of the Village of Barrington, Cook County, Illinois, at their meeting held this _____ day of _____ A.D. 1927.

ATTEST: _____, PRESIDENT.

_____, CLERK.