RESUBDIVISION

OF

The South half (S½) of Block 9 in the ~~Town~~ Village of Barrington in N.E. ¼ of N.W. ¼ of Section 1, Township 42 N, Range 9 East of 3rd Principal Meridian.

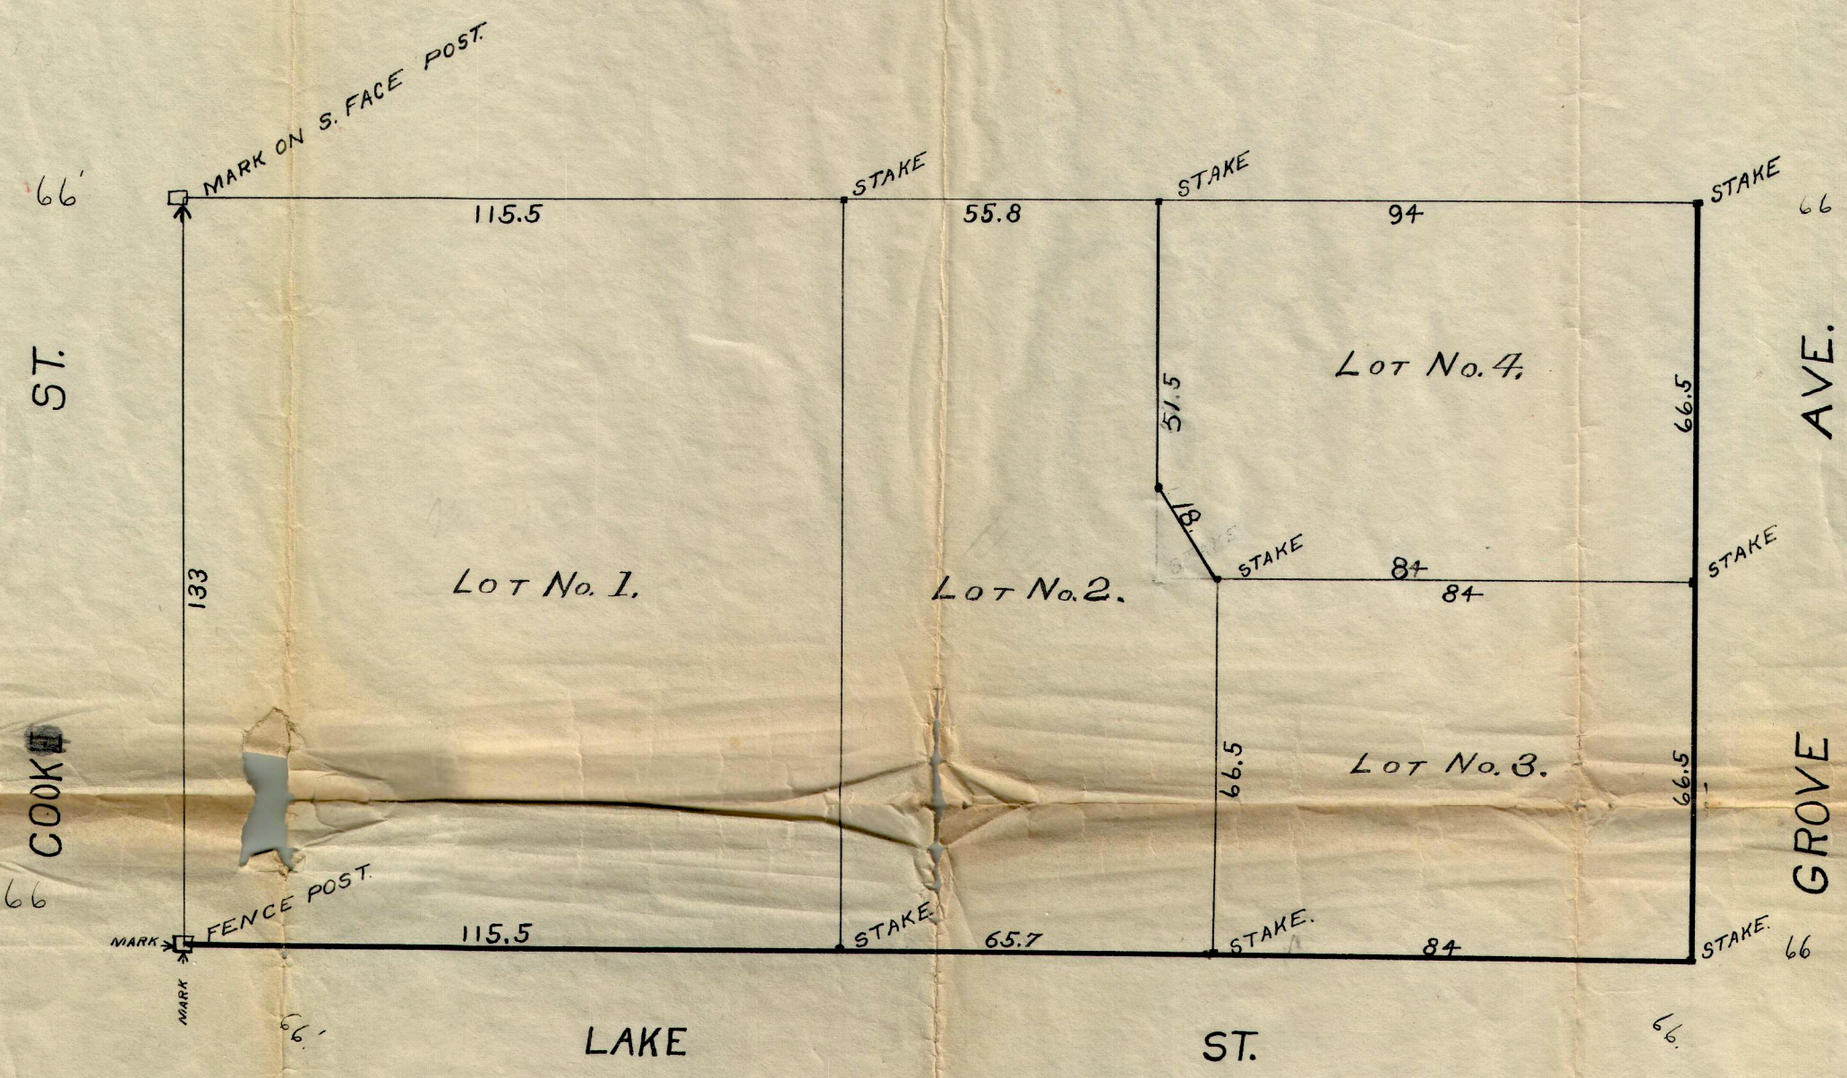

State of Illinois } S.S.
County of Cook

I hereby certify that I have made a resubdivision of the above described property, and that the plat hereon drawn is a correct representation of said resubdivision.
Chicago, April 20th 1896.

(DUPLICATE)

J. D. Foster
Surveyor.

Approved by the Board of Trustees of the Village of Barrington, January 2, 1899

Henry Boehmer
President

attest
Miles T. Lavey
Village Clerk

VILLAGE OF BARRINGTON COOK & LAKE COUNTIES, ILL.
SEAL

Field Book 303 Page 1
Order # 8023