WALBAUM'S ADDITION

TO

BARRINGTON

OF

PART OF THE WEST HALF OF THE NORTHEAST QUARTER OF SECTION 1,
TOWNSHIP 42 NORTH, RANGE 9 EAST OF THE THIRD PRINCIPAL MERIDIAN IN
COOK COUNTY, ILLINOIS.

SCALE 1 INCH = 100 FEET

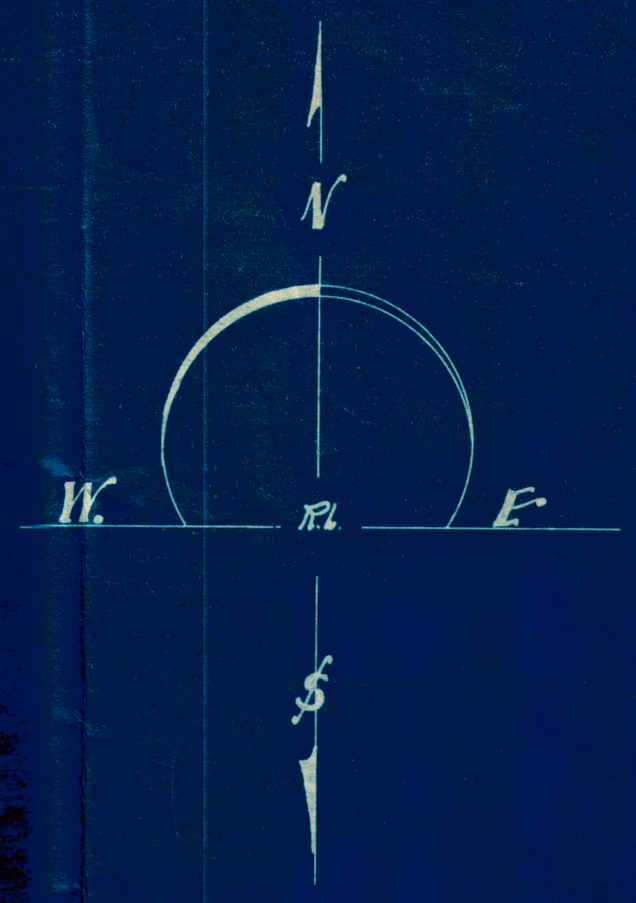

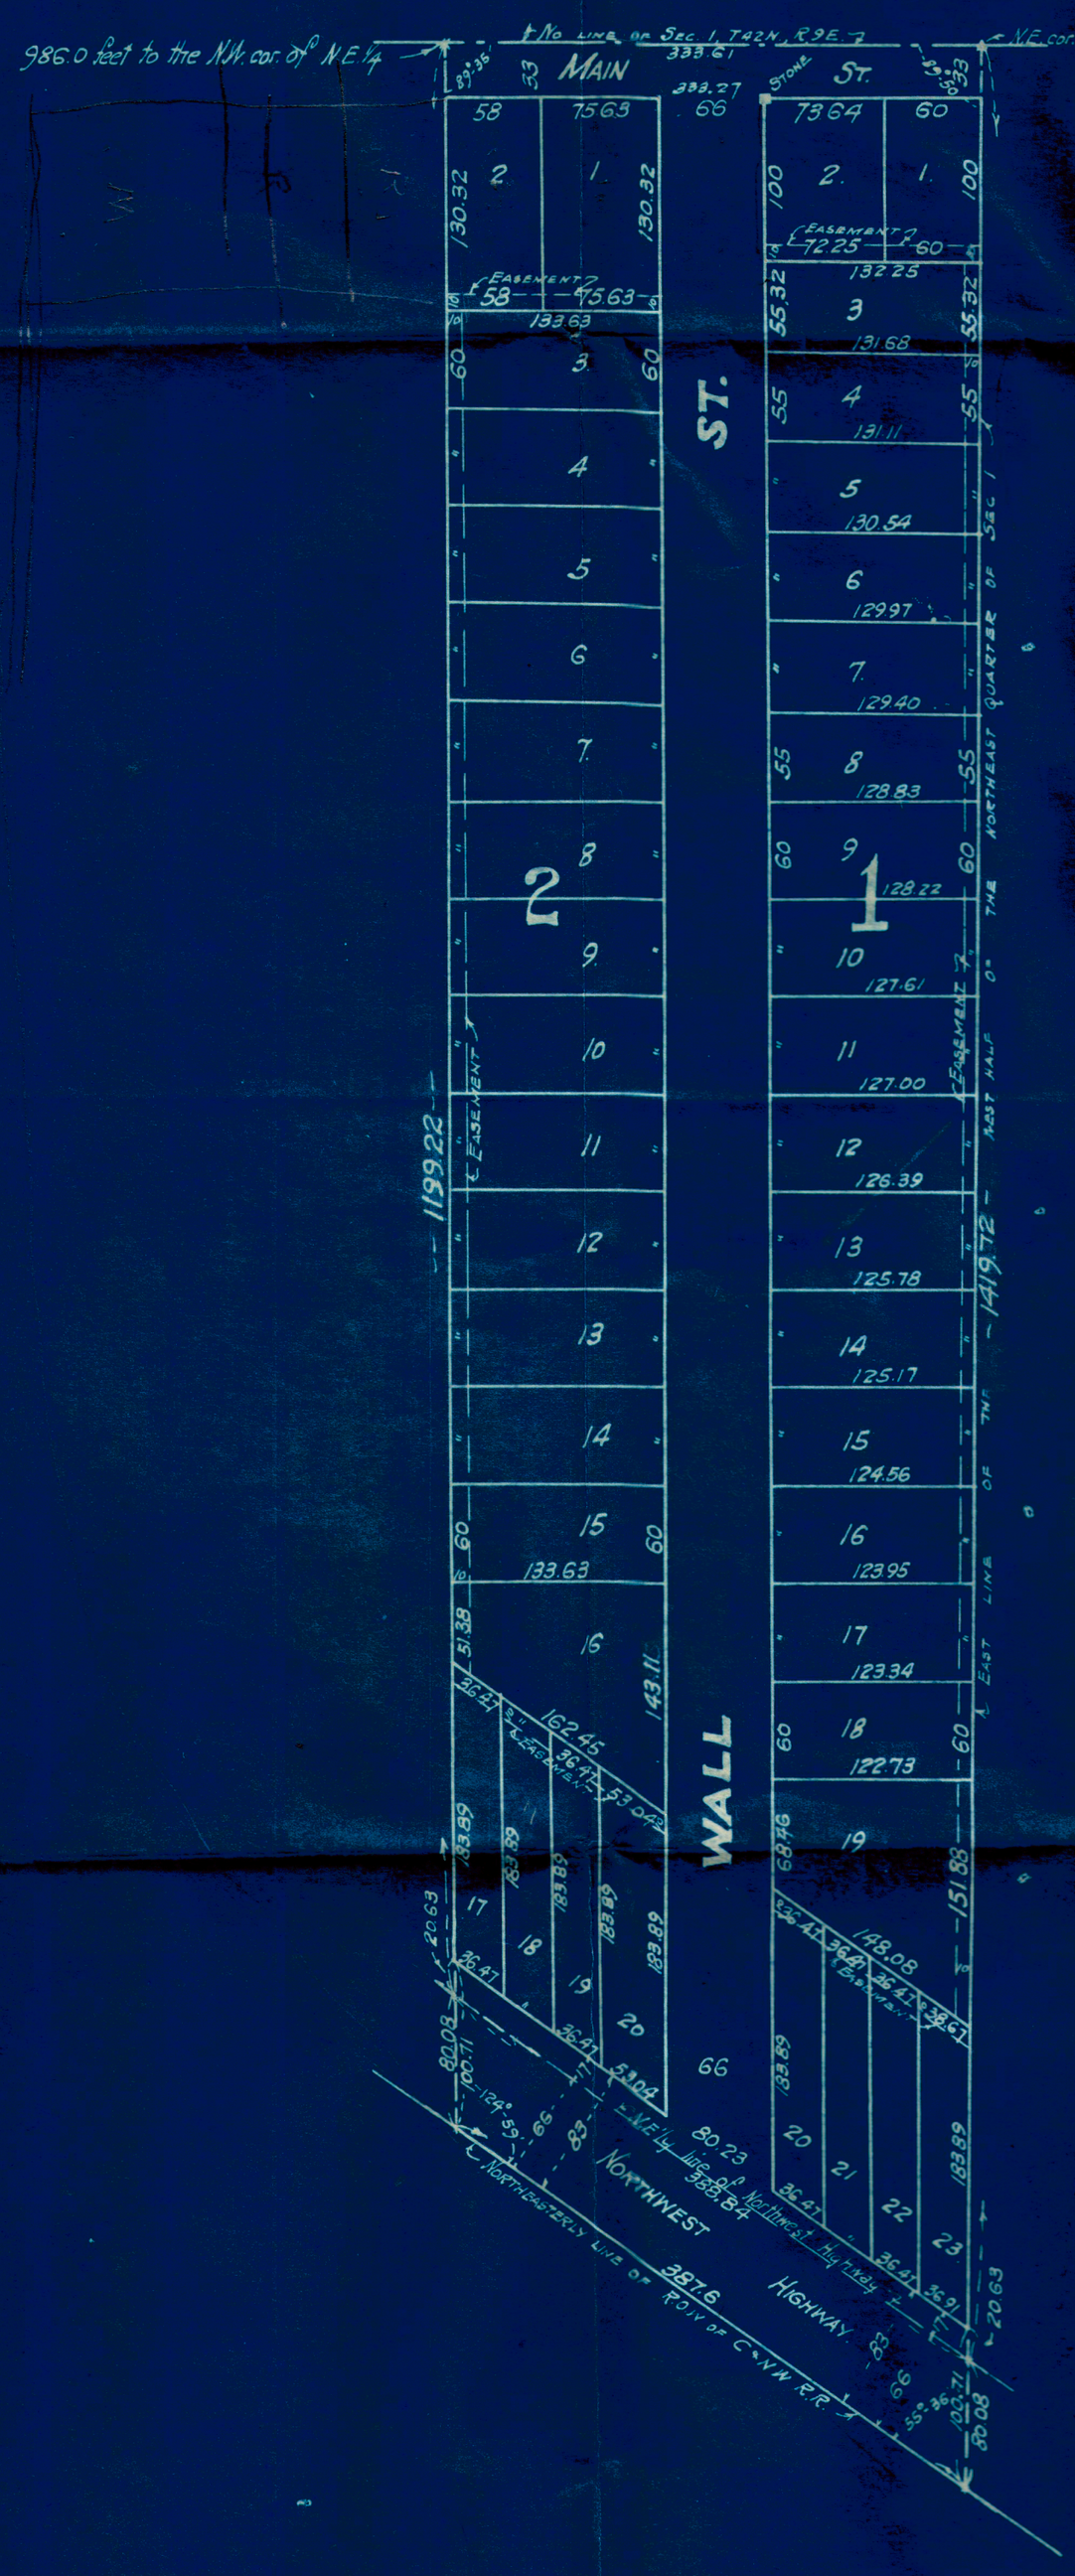

STATE OF ILLINOIS, }
COUNTY OF COOK, } SS

I, HARRY I. ORWIG, an Illinois Registered Land Surveyor do hereby certify that I have surveyed that part of the West half of the Northeast Quarter of Section 1, Township 42 North, Range 9 East of the Third Principal Meridian, that is described as follows; Beginning at a point in the north line of said Northeast Quarter, 986.0 feet east of the northwest corner thereof; thence south in a straight line which makes an angle with said north line of 89°35' as measured from east to south, 1199.22 feet to a point in the northeasterly line of the Northwest Highway; thence southeasterly along the northeasterly line of said Highway 388.84 feet to the East line of said West half of Northeast quarter; thence north along said east line 1419.72 feet to the northeast corner of said West half of the Northeast Quarter; thence west along the north line of said Northeast Quarter 333.61 feet to the point of beginning, that I have subdivided the same into lots, blocks and streets, and that the plat hereon drawn is a correct representation of such survey and subdivision and that the dimensions hereon shown are in feet and decimal parts thereof and are corrected to sixty-two degrees Fahrenheit.

Chicago, Illinois June 19, A.D. 1926.

Harry I. Orwig
ILLINOIS REGISTERED LAND SURVEYOR NO. 4.

STATE OF ILLINOIS }
COUNTY OF COOK, } SS.

We, the undersigned, do hereby certify that we are the owners of the tract of land described in the foregoing certificate of HARRY I. ORWIG, an Illinois Registered Land Surveyor, hereon shown, and that the subdivision of the same as shown on the plat hereon drawn is our free act and deed for the purposes above stated

_____, OWNER (SEAL)

_____, OWNER (SEAL)

STATE OF ILLINOIS, }
COUNTY OF COOK, } SS

I _____, a Notary Public in and for said County and State aforesaid do hereby certify that HERMAN WALBAUM and LYDIA M. WALBAUM, to me personally known, appeared before me this day in person and acknowledged the subdivision of the tract of land described in the certificate of HARRY I. ORWIG, Illinois Registered Land Surveyor, and as shown on the plat hereon drawn, to be their free act and deed for the purposes above stated.

Witness my hand and Notarial Seal this ____ day of _____ A.D. 1926

_____, NOTARY PUBLIC.

STATE OF ILLINOIS }
COUNTY OF COOK } SS.

I find no redeemable tax sales, unpaid forfeited taxes, or unpaid forfeited special assessments against the land included in the subdivision as shown on the plat hereon drawn.

Chicago, Illinois _____ A.D. 1926.

_____, COUNTY CLERK.

STATE OF ILLINOIS }
COUNTY OF COOK } SS.

Approved by the President and Board of Trustees of the Village of Barrington Cook County, Illinois at their meeting held this _____ day of _____ A.D. 1926.

ATTEST:

_____ CLERK. _____, PRESIDENT.

20" X 3/4" TRIANGULAR IRON BARS DRIVEN AT ALL LOT CORNERS.

An easement is hereby reserved in favor of the Village of Barrington and of any municipal corporation of which this subdivision may become a part, and of any public utility designated by such municipality for the placing and maintaining perpetually on the rear ten (10) feet of all lots in this subdivision of electric light and telephone poles and wires and other facilities necessary for other public or quasi public service, together with the right of access thereto for such purposes.