Doc 1854105
7.29.77

SURVEYING OF
URBAN AND RURAL PROPERTY
SUBDIVISIONS – TOPOGRAPHY
RIGHT-OF-WAY – MORTGAGE
LAND TITLES – CONDOMINIUM

PLAT OF SURVEY

JOSEPH S. STUDNICKA & ASSOCIATES

REGISTERED LAND SURVEYORS

3552 WEST 76TH STREET
CHICAGO, ILLINOIS 60652
TEL. 312-476-5803

Scanned from copy provided by customer at time of recording.

NORTH

Lots 2 and 3 in County Clerk's Division of unsubdivided lands in the Southeast ¼ of Section 36, Township 43 North, Range 9, East of the Third Principal Meridian, in the Village of Barrington, Lake County, Illinois

excepting therefrom:

That part of the North 239.64 feet of the South 423.84 feet of Lot 2 in County Clerk's Division of unsubdivided lands in the Southeast ¼ of Section 36, Township 43 North, Range 9, East of the Third Principal Meridian, in the Village of Barrington, Lake County, Illinois, lying East of a line drawn from a point in the South line of said North 239.64 feet of the South 423.84 feet of Lot 2 distant 61.04 feet West of the East line of Lot 2 and running thence Northeasterly to a point in the North line of the South 423.84 feet of Lot 2 distant 52.38 feet West of the East line of Lot 2

also excepting therefrom:

The South 73.97 feet of the North 90.93 feet of the East 119.61 feet of Lot 2 in County Clerk's Division of unsubdivided lands in the Southeast ¼ of Section 36, Township 43 North, Range 9, East of the Third Principal Meridian, in the Village of Barrington, Lake County, Illinois

also excepting therefrom:

The West 101.00 feet of the East 109.00 feet of the North 46.68 feet of the South 169.26 feet of Lot 2 in County Clerk's Division of unsubdivided lands in the Southeast ¼ of Section 36, Township 43 North, Range 9, East of the Third Principal Meridian, in the Village of Barrington, Lake County, Illinois

also excepting therefrom:

The North 317.20 feet of the South 427.21 feet of the East 24.11 feet of the West 45.06 feet of Lots 2 and 3 in County Clerk's Division of unsubdivided lands in the Southeast ¼ of Section 36, Township 43 North, Range 9, East of the Third Principal Meridian, in the Village of Barrington, Lake County, Illinois.

Coordinates shown hereon refer to Southeast property corner being established as North 100.00 and East 300.00

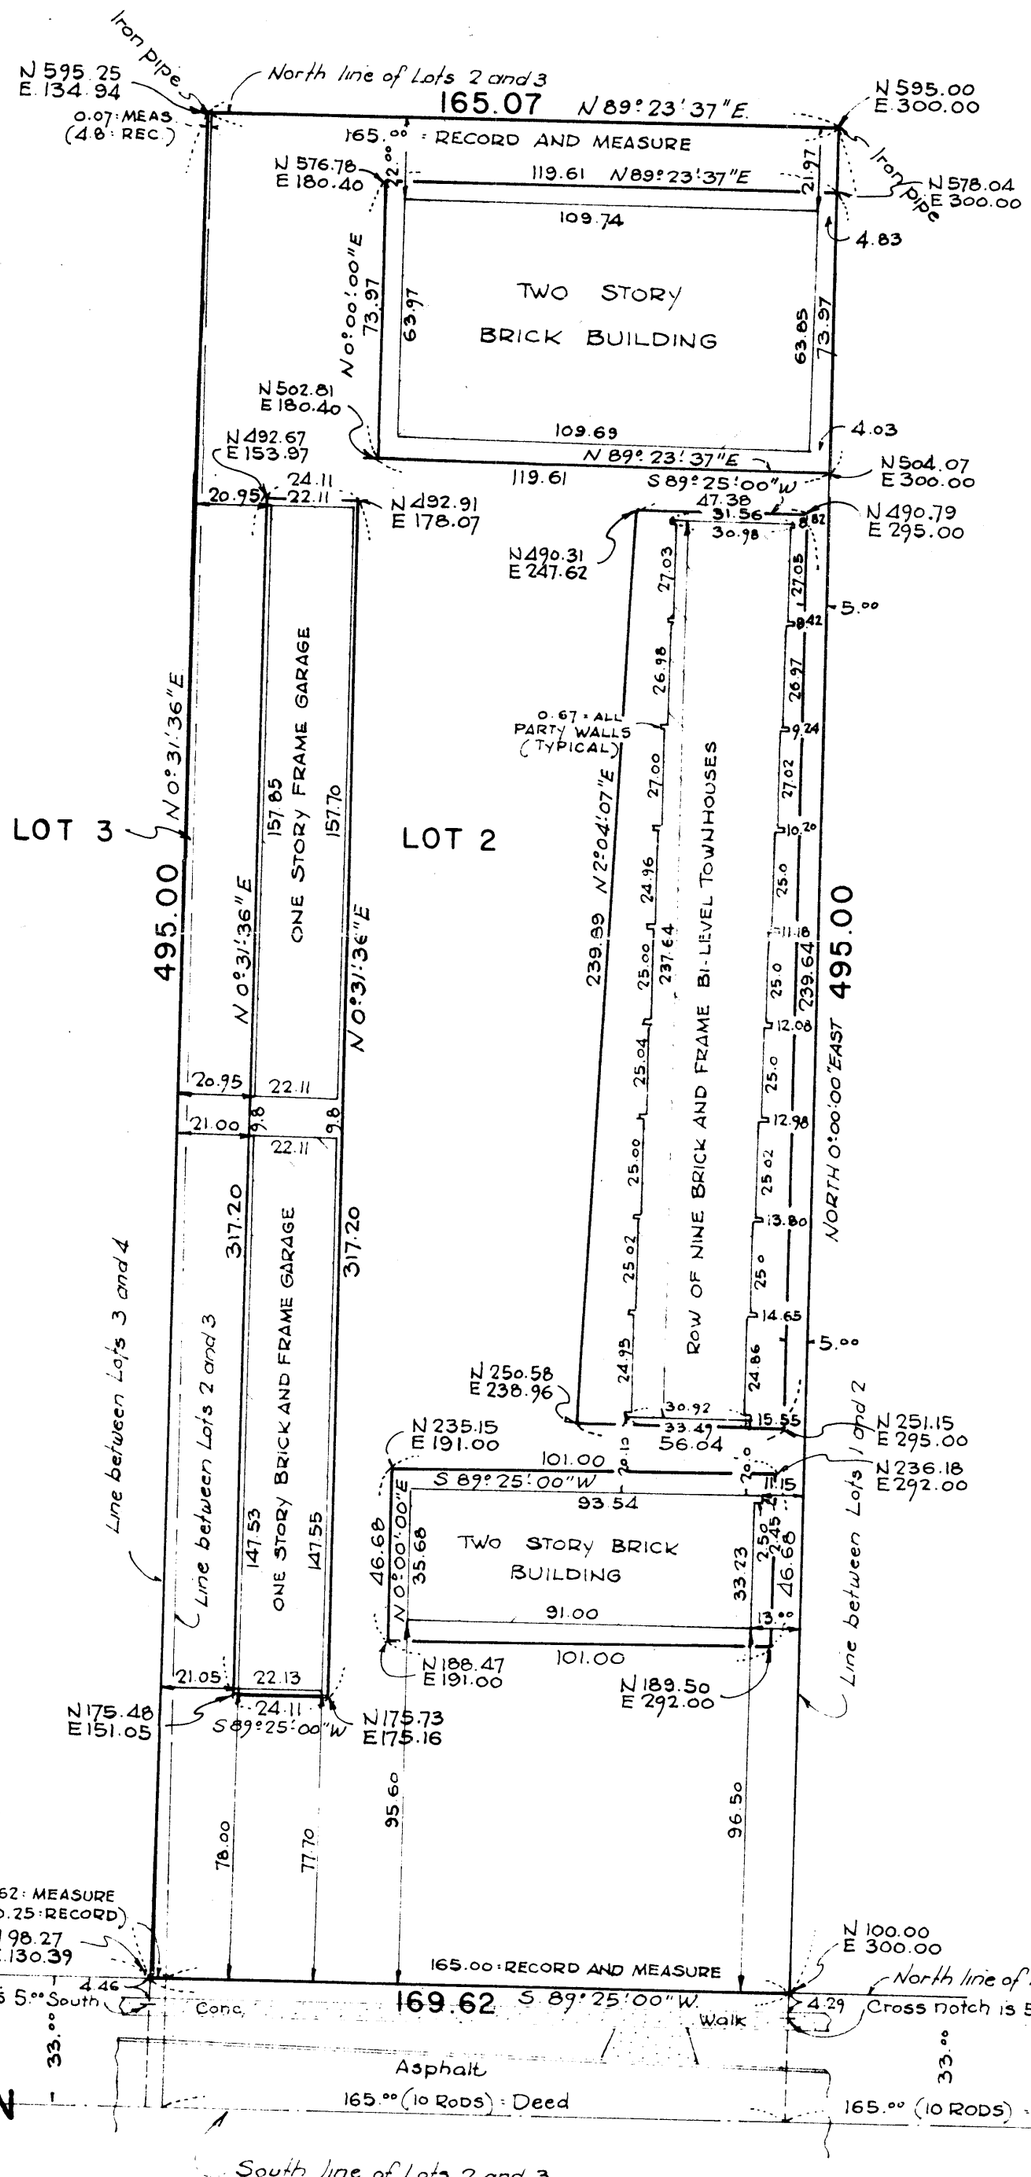

Scale: 1 inch = 40 feet
Distances are marked in feet and decimals
ORDERED BY: KENNEDY, RYAN, MONIGAL AND ASSOCIATES, INC.

Compare all points before building by same and at once report any difference. For building line and other restrictions not shown hereon, refer to your abstract, deed contract or zoning ordinance.
ORDER NO. 77-6-24

EXHIBIT "C"

STATE OF ILLINOIS)
COUNTY OF COOK) ss:

I, JOSEPH S. STUDNICKA, a Registered Illinois Land Surveyor, hereby certify that a survey has been made, at and under my direction, of the property described above, and that the plat hereon drawn is a correct representation of said survey.
CHICAGO, ILLINOIS, July 2, A.D. 1977.

24 Joseph S. Studnicka
Registered Illinois Land Surveyor
Certificate No. 1739

Doc 1854105

Doc 1854106 7.29.77

SURVEYING OF
URBAN AND RURAL PROPERTY
SUBDIVISIONS – TOPOGRAPHY
RIGHT-OF-WAY – MORTGAGE
LAND TITLES – CONDOMINIUM

PLAT OF SURVEY

JOSEPH S. STUDNICKA & ASSOCIATES
REGISTERED LAND SURVEYORS

3552 WEST 76TH STREET
CHICAGO, ILLINOIS 60652
TEL. 312-476-5803

Scanned from copy provided by customer at time of recording.

BARRINGTON EAST I CONDOMINIUM

The South 73.97 feet of the North 90.93 feet of the East 119.61 feet of Lot 2 in County Clerk's Division of unsubdivided lands in the Southeast ¼ of Section 36, Township 43 North, Range 9, East of the Third Principal Meridian, in the Village of Barrington, Lake County, Illinois.

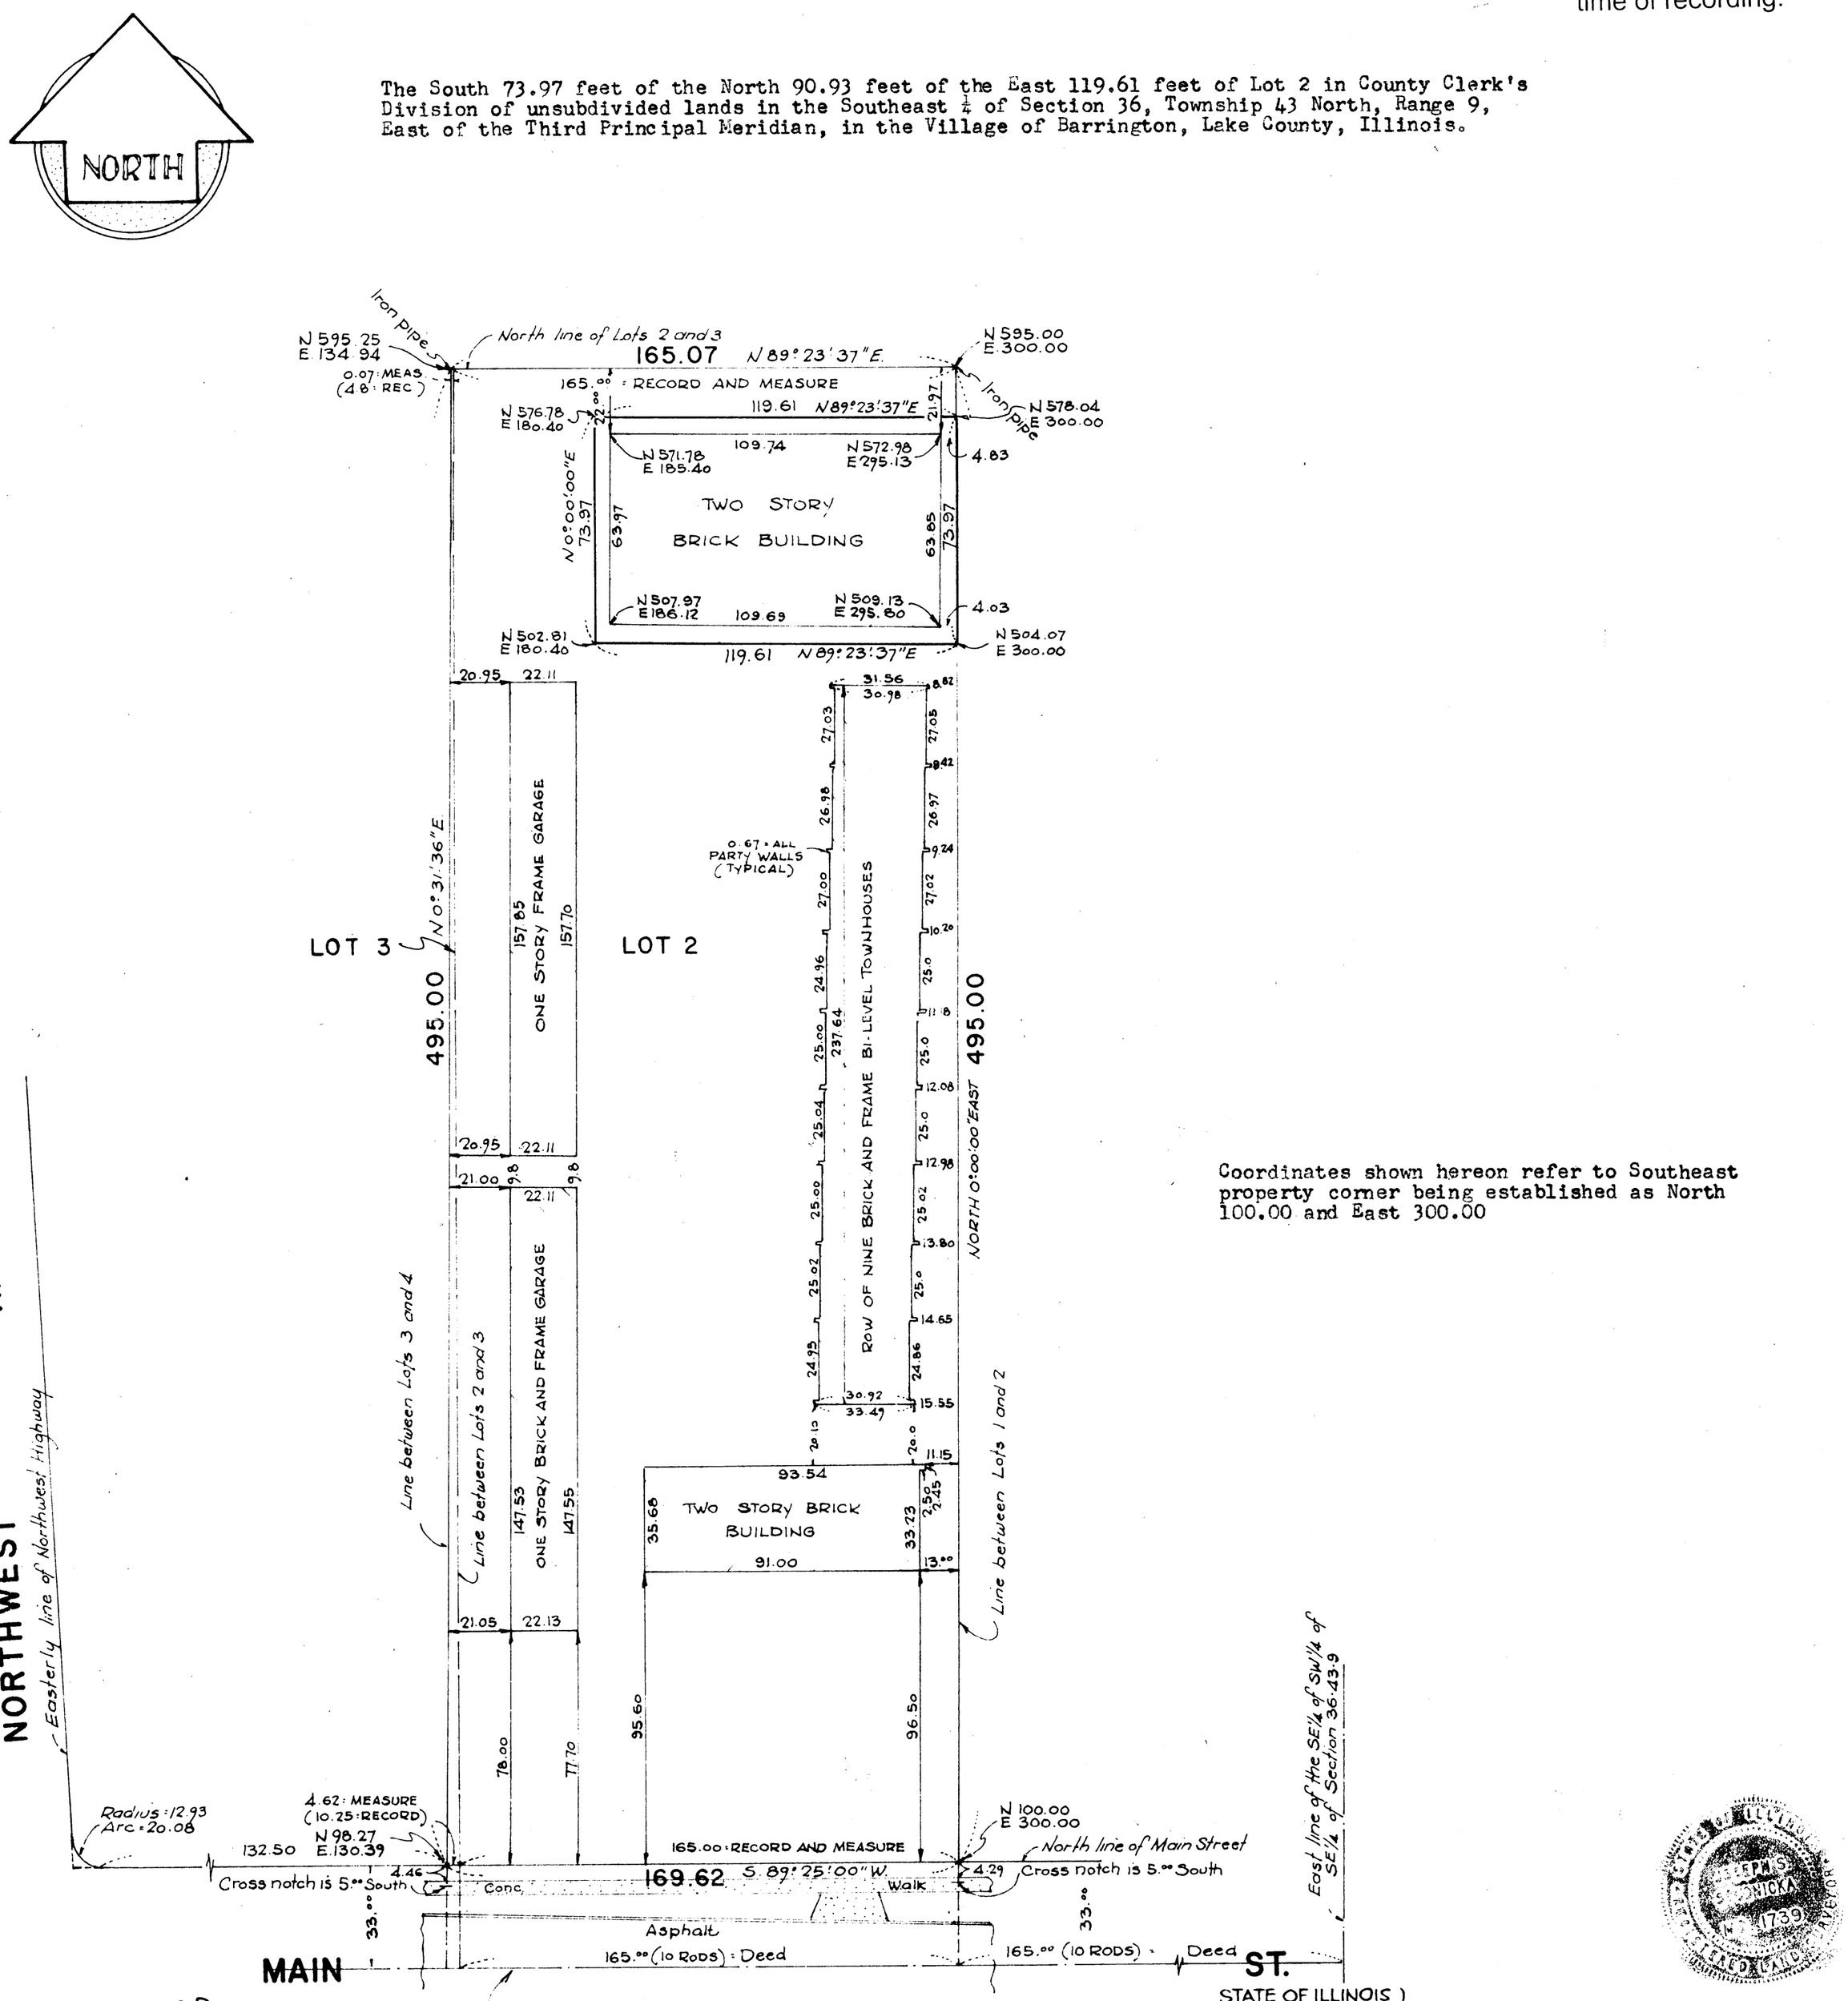

Coordinates shown hereon refer to Southeast property corner being established as North 100.00 and East 300.00

Scale: 1 inch = 40 feet
Distances are marked in feet and decimals
ORDERED BY: KENNEDY, RYAN, MONIGAL & ASSOCIATES, INC.

Compare all points before building by same and at once report any difference. For building line and other restrictions not shown hereon, refer to your abstract, deed contract or zoning ordinance.
ORDER NO. 77-6-24

EXHIBIT "A"
SHEET 1 OF 2

STATE OF ILLINOIS)
COUNTY OF COOK) ss:

I, JOSEPH S. STUDNICKA, a Registered Illinois Land Surveyor, hereby certify that a survey has been made, at and under my direction, of the property described above, and that the plat hereon drawn is a correct representation of said survey.
CHICAGO, ILLINOIS, July 2, A.D. 19 77.

Joseph S. Studnicka
Registered Illinois Land Surveyor
Certificate No. 1739

Doc 1854106

Doc 1854106 7-29-77

SURVEYING OF
URBAN AND RURAL PROPERTY
SUBDIVISIONS – TOPOGRAPHY
RIGHT-OF-WAY – MORTGAGE
LAND TITLES – CONDOMINIUM

PLAT OF SURVEY

JOSEPH S. STUDNICKA & ASSOCIATES
REGISTERED LAND SURVEYORS

3552 WEST 76TH STREET
CHICAGO, ILLINOIS 60652
TEL. 312-476-5803

BARRINGTON EAST I CONDOMINIUM

The South 73.97 feet of the North 90.93 feet of the East 119.61 feet of Lot 2 in County Clerk's Division of unsubdivided lands in the Southeast ¼ of Section 36, Township 43 North, Range 9, East of the Third Principal Meridian, in the Village of Barrington, Lake County, Illinois.

Scanned from copy provided by customer at time of recording.

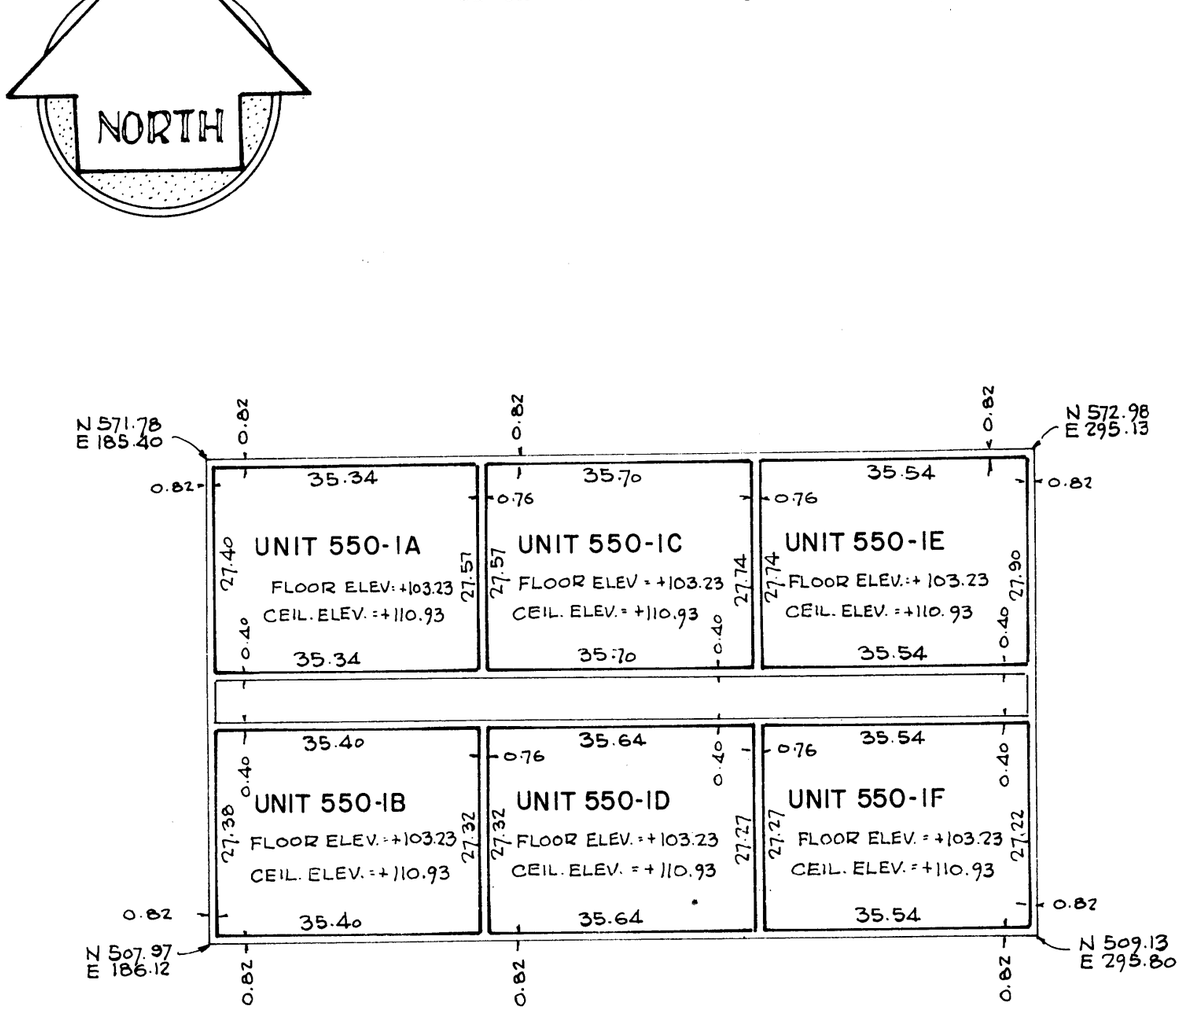

FIRST FLOOR

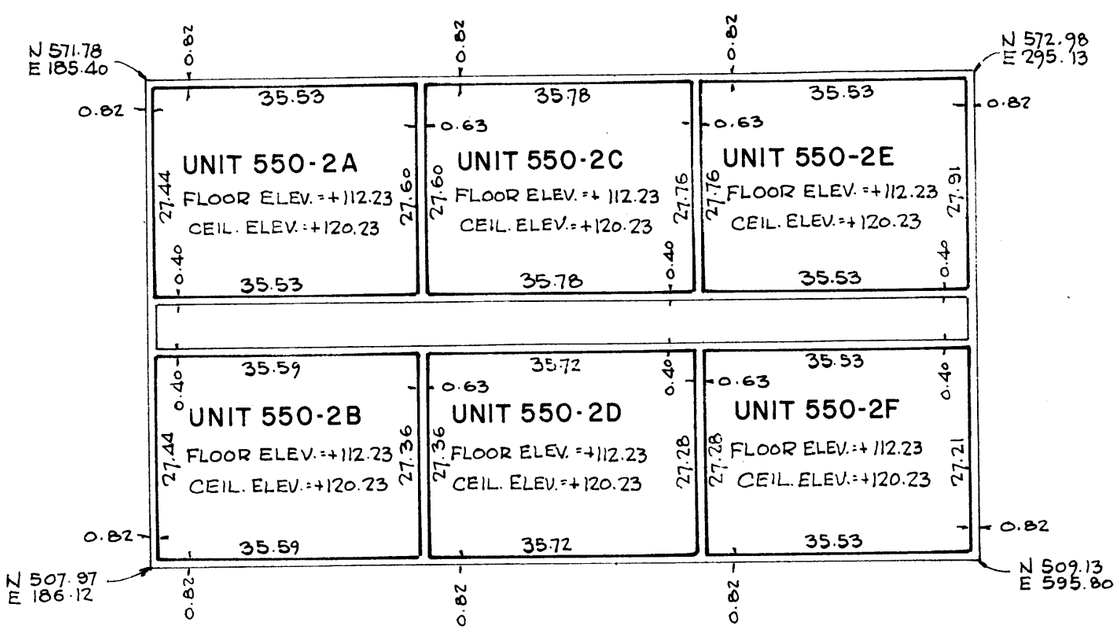

SECOND FLOOR

Horizontal measurements shown hereon are made to surface of drywall walls.

Ceiling elevations shown hereon are taken to surface of drywall.

Floor elevations shown hereon are taken to surface carpeting.

Elevations shown hereon refer to U.S.G.S. Datum.

Bench Mark: Top of flange of hydrant between garage structures.

Elevation = ∤ 99.77

Coordinates shown hereon refer to Southeast property corner established as North 100.00 and East 300.00

Scale: 1 inch = 20 feet
Distances are marked in feet and decimals.
ORDERED BY: KENNEDY, RYAN, MONIGAL & ASSOCIATES, INC.

Compare all points before building by same and at once report any difference. For building line and other restrictions not shown hereon, refer to your abstract, deed contract or zoning ordinance.
ORDER NO. 77-6-24

EXHIBIT "A"
SHEET 2 OF 2

STATE OF ILLINOIS)
COUNTY OF COOK) ss:.

I, JOSEPH S. STUDNICKA, a Registered Illinois Land Surveyor, hereby certify that a survey has been made, at and under my direction, of the property described above, and that the plat hereon drawn is a correct representation of said survey.
CHICAGO, ILLINOIS, July 2, A.D. 1977.

JOSEPH S. STUDNICKA NO. 1739 STATE OF ILLINOIS REGISTERED LAND SURVEYOR

Registered Illinois Land Surveyor
Certificate No. 1739

Doc 1854106

Doc 1854107 7.29.77

SURVEYING OF
URBAN AND RURAL PROPERTY
SUBDIVISIONS – TOPOGRAPHY
RIGHT-OF-WAY – MORTGAGE
LAND TITLES – CONDOMINIUM

PLAT OF SURVEY

JOSEPH S. STUDNICKA & ASSOCIATES
REGISTERED LAND SURVEYORS

3552 WEST 76TH STREET
CHICAGO, ILLINOIS 60652
TEL. 312-476-5803

Scanned from copy provided by customer at time of recording.

BARRINGTON EAST II CONDOMINIUM

The west 101.00 feet of the East 109.00 feet of the North 46.68 feet of the South 169.26 feet of Lot 2 in County Clerk's Division of unsubdivided lands in the Southeast ¼ of Section 36, Township 43 North, Range 9, East of the Third Principal Meridian, in the Village of Barrington, Lake County, Illinois.

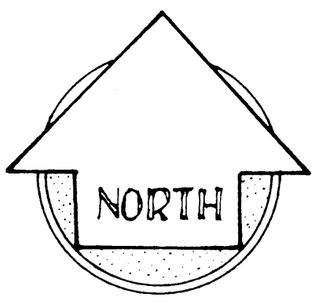

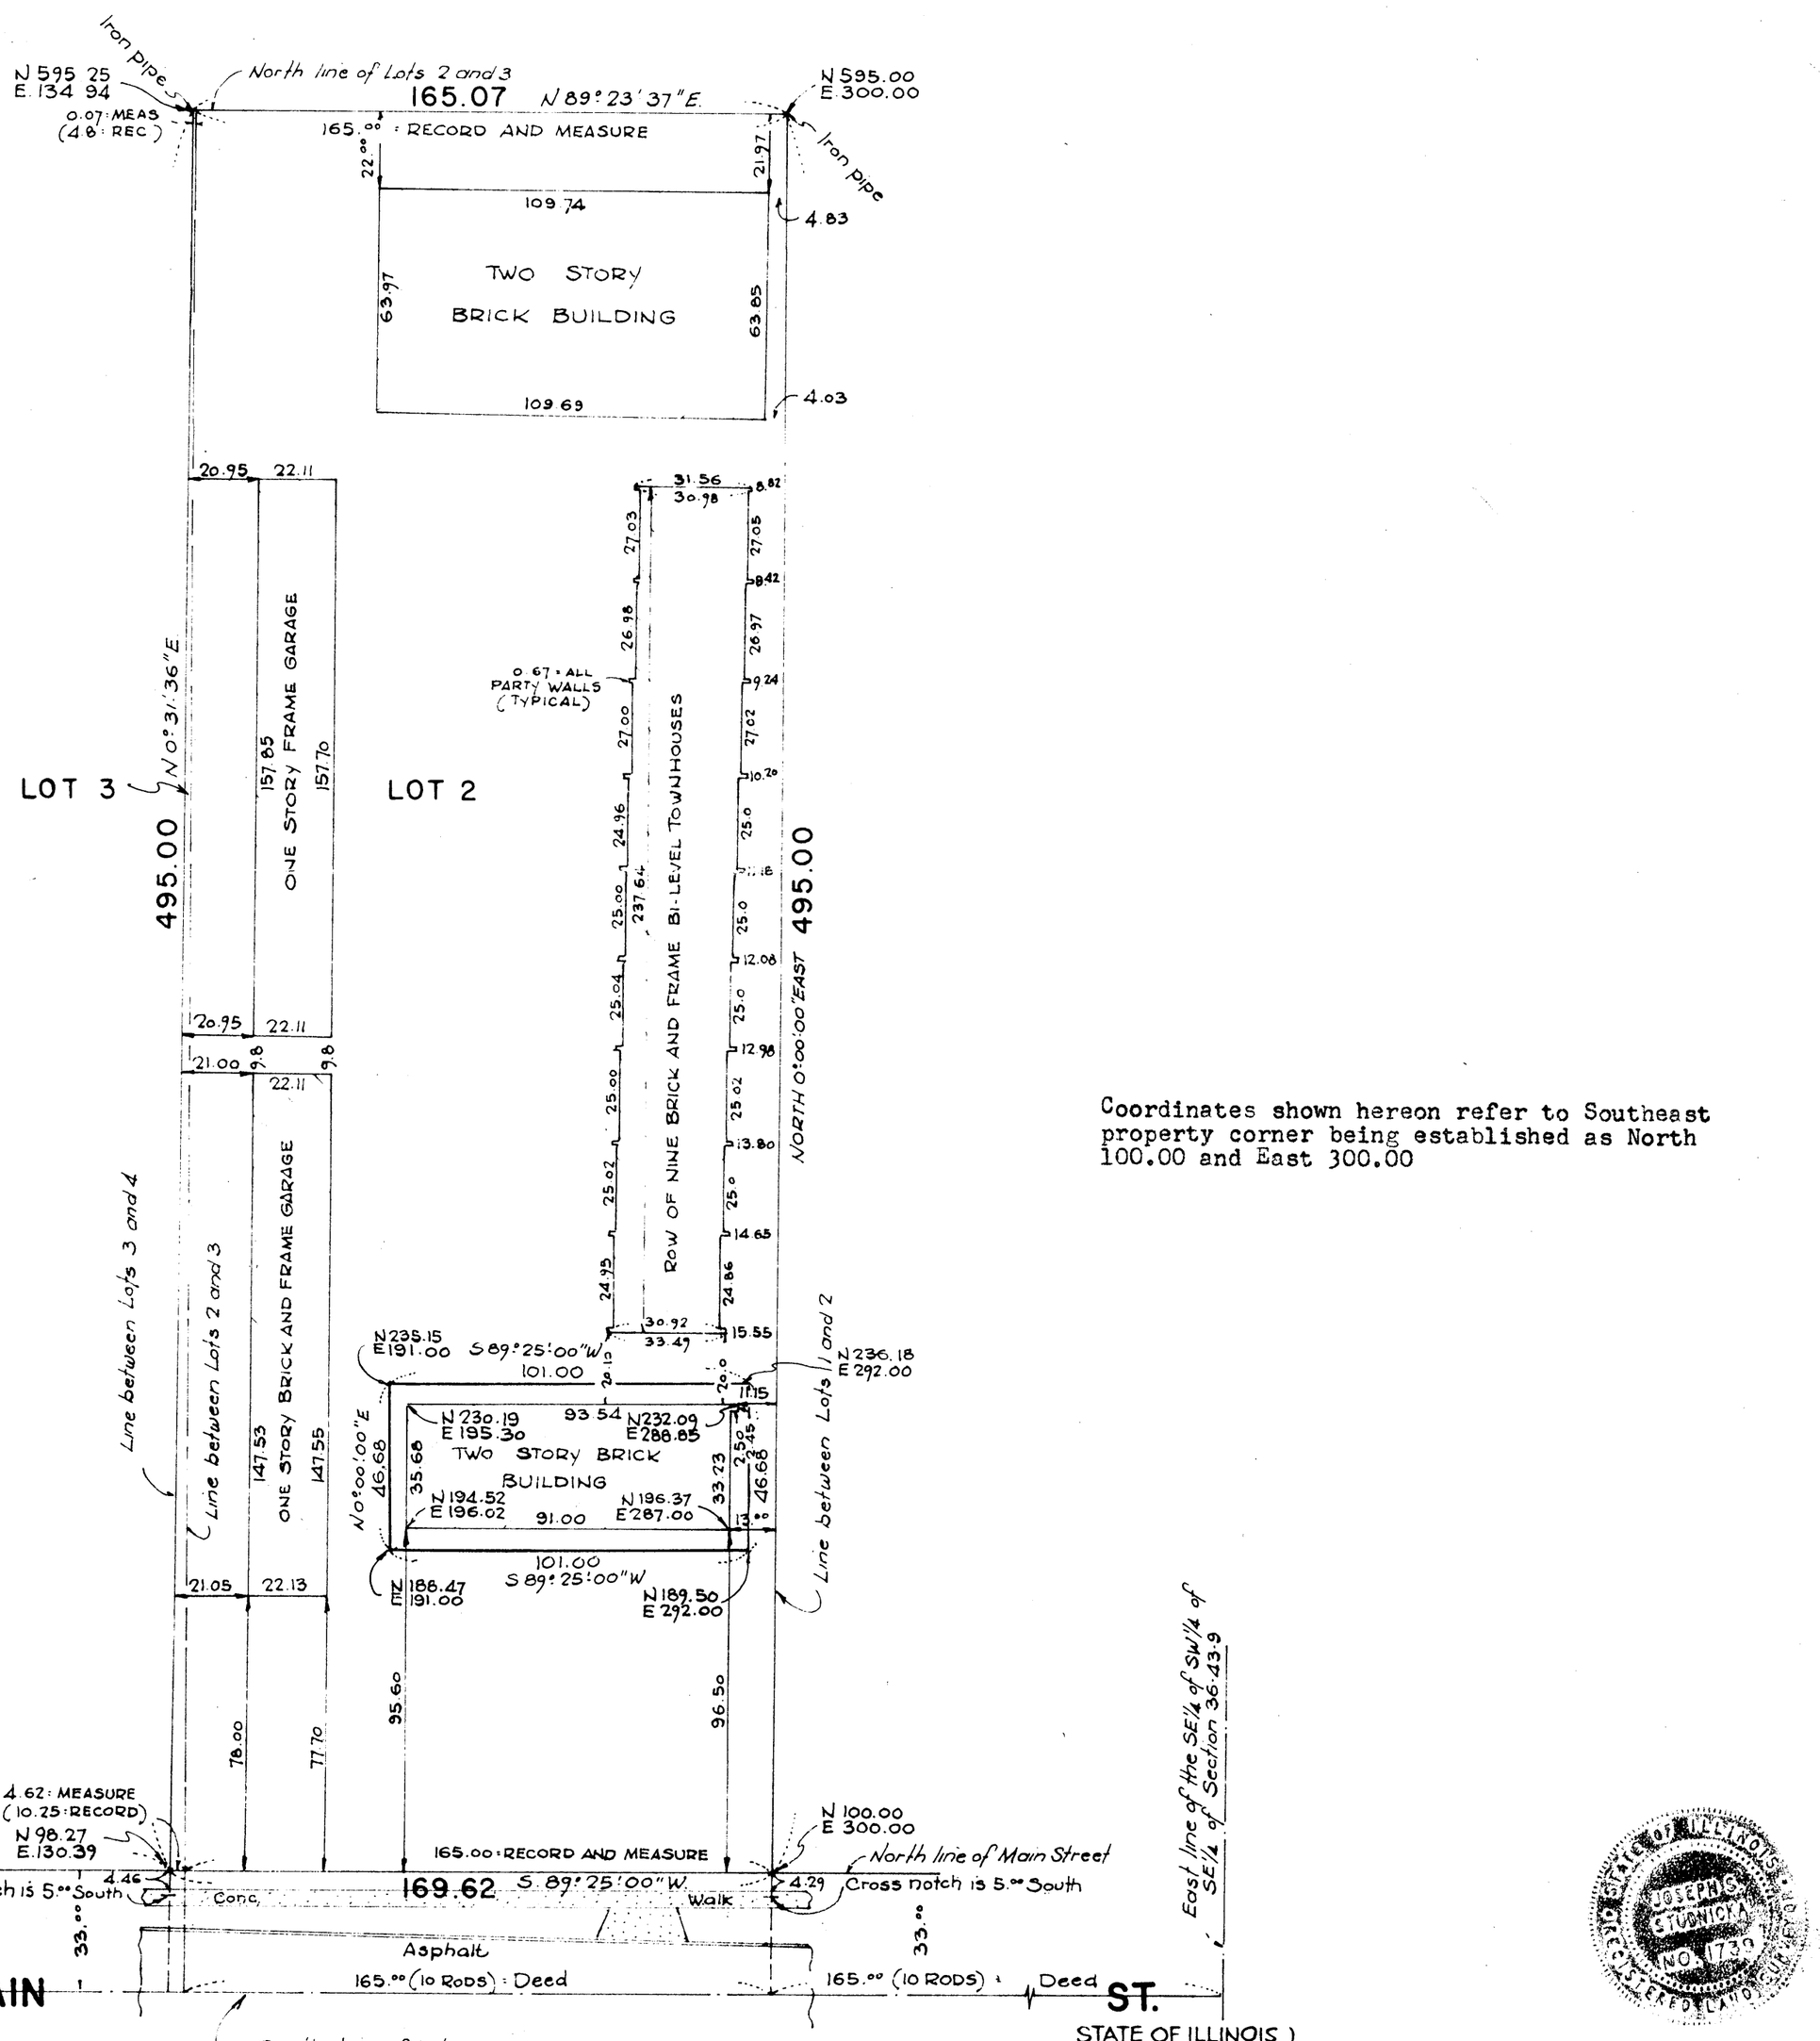

Coordinates shown hereon refer to Southeast property corner being established as North 100.00 and East 300.00

Scale: 1 inch = 40 feet
Distances are marked in feet and decimals
ORDERED BY: KENNEDY, RYAN, MONIGAL & ASSOCIATES, INC.

Compare all points before building by same and at once report any difference. For building line and other restrictions not shown hereon, refer to your abstract, deed contract or zoning ordinance.
ORDER NO. 77-6-24

EXHIBIT "A"
SHEET 1 OF 2

STATE OF ILLINOIS)
COUNTY OF COOK) ss.:

I, JOSEPH S. STUDNICKA, a Registered Illinois Land Surveyor, hereby certify that a survey has been made, at and under my direction, of the property described above, and that the plat hereon drawn is a correct representation of said survey.
CHICAGO, ILLINOIS, July 2, A.D. 1977.

Joseph S. Studnicka
Registered Illinois Land Surveyor
Certificate No. 1739

1854107

Doc 1854107 7.29.77

SURVEYING OF
URBAN AND RURAL PROPERTY
SUBDIVISIONS – TOPOGRAPHY
RIGHT-OF-WAY – MORTGAGE
LAND TITLES – CONDOMINIUM

PLAT OF SURVEY

JOSEPH S. STUDNICKA & ASSOCIATES
REGISTERED LAND SURVEYORS

3552 WEST 76TH STREET
CHICAGO, ILLINOIS 60652
TEL. 312-476-5803

Scanned from copy
provided by customer at
time of recording.

BARRINGTON EAST II CONDOMINIUM

The West 101.00 feet of the East 109.00 feet of the North 46.68 feet of the South 169.26 feet of Lot 2 in County Clerk's Division of unsubdivided lands in the Southeast ¼ of Section 36, Township 43 North, Range 9, East of the Third Principal Meridian, in the Village of Barrington, Lake County, Illinois.

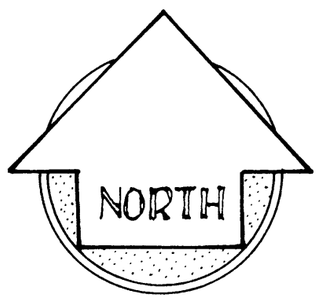

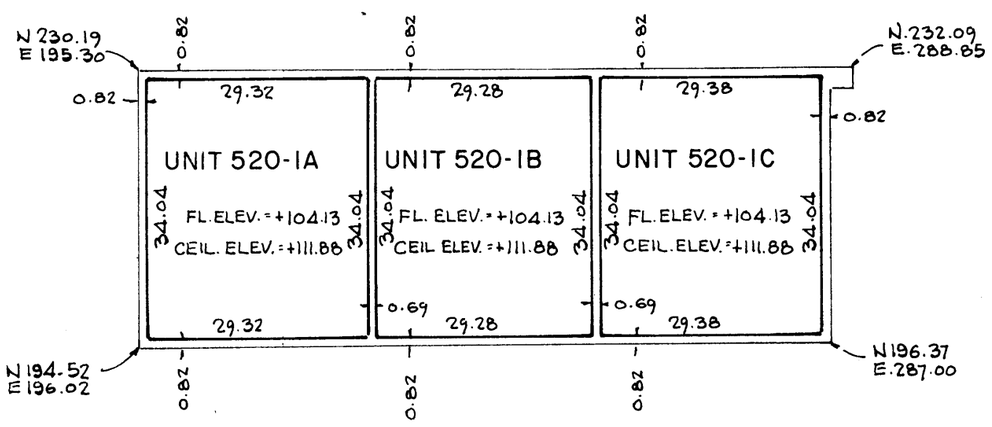

FIRST FLOOR

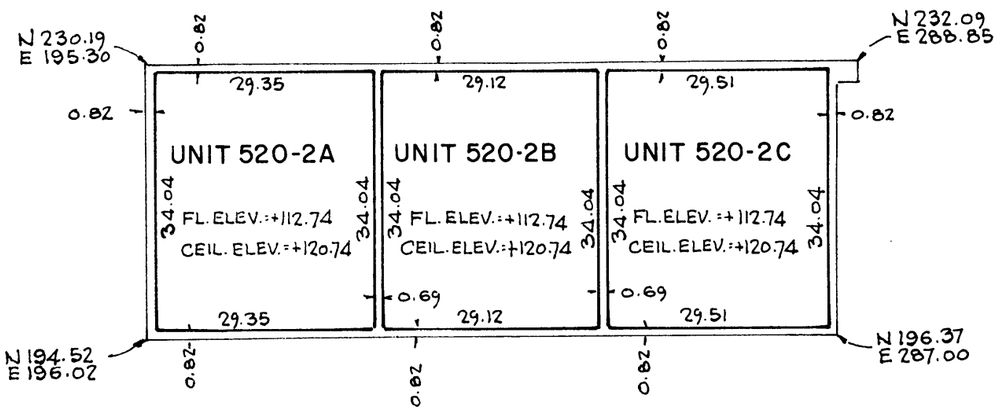

SECOND FLOOR

Horizontal measurements shown hereon are made to surface of drywall walls.

Ceiling elevations shown hereon are taken to surface of drywall.

Floor elevations shown hereon are taken to surface carpeting.

Elevations shown hereon refer to U.S.G.S. Datum.

Bench Mark: Top of flange of hydrant between garage structures.

Elevation = ≠ 99.77

Coordinates shown hereon refer to South east property corner established as North 100.00 and East 300.00

Scale: 1 inch = 20 feet
Distances are marked in feet and decimals
ORDERED BY: KENNEDY, RYAN, MONIGAL & ASSOCIATES, INC.
RESURVEYED TO LOCATE BUILDING: _____

Compare all points before building by same and at once report any difference. For building line and other restrictions not shown hereon, refer to your abstract, deed contract or zoning ordinance.
ORDER NO. 77-6-24

EXHIBIT "A"
SHEET 2 OF 2

STATE OF ILLINOIS)
COUNTY OF COOK) ss:

I, JOSEPH S. STUDNICKA, a Registered Illinois Land Surveyor, hereby certify that a survey has been made, at and under my direction, of the property described above, and that the plat hereon drawn is a correct representation of said survey.
CHICAGO, ILLINOIS, July 2, A.D. 19 77.

JOSEPH S. STUDNICKA
1739

by _____
Registered Illinois Land Surveyor
Certificate No. 1739

Doc 1854107

Doc.# 1854108 7.29.77

SURVEYING OF
URBAN AND RURAL PROPERTY
SUBDIVISIONS – TOPOGRAPHY
RIGHT-OF-WAY – MORTGAGE
LAND TITLES – CONDOMINIUM

PLAT OF SURVEY

JOSEPH S. STUDNICKA & ASSOCIATES
REGISTERED LAND SURVEYORS

3552 WEST 76TH STREET
CHICAGO, ILLINOIS 60652
TEL. 312-476-5803

Scanned from copy provided by customer at time of recording.

BARRINGTON EAST TOWNHOUSE CONDOMINIUM

That part of the North 239.64 feet of the South 423.84 feet of Lot 2 in County Clerk's Division of unsubdivided lands in the Southeast ¼ of Section 36, Township 43 North, Range 9, East of the Third Principal Meridian, in the Village of Barrington, Lake County, Illinois, lying East of a line drawn from a point in the South line of said North 239.64 feet of the South 423.84 feet of Lot 2 distant 61.04 feet West of the East line of Lot 2 and running thence Northeasterly to a point in the North line of the South 423.84 feet of Lot 2 distant 52.38 feet West of the East line of Lot 2

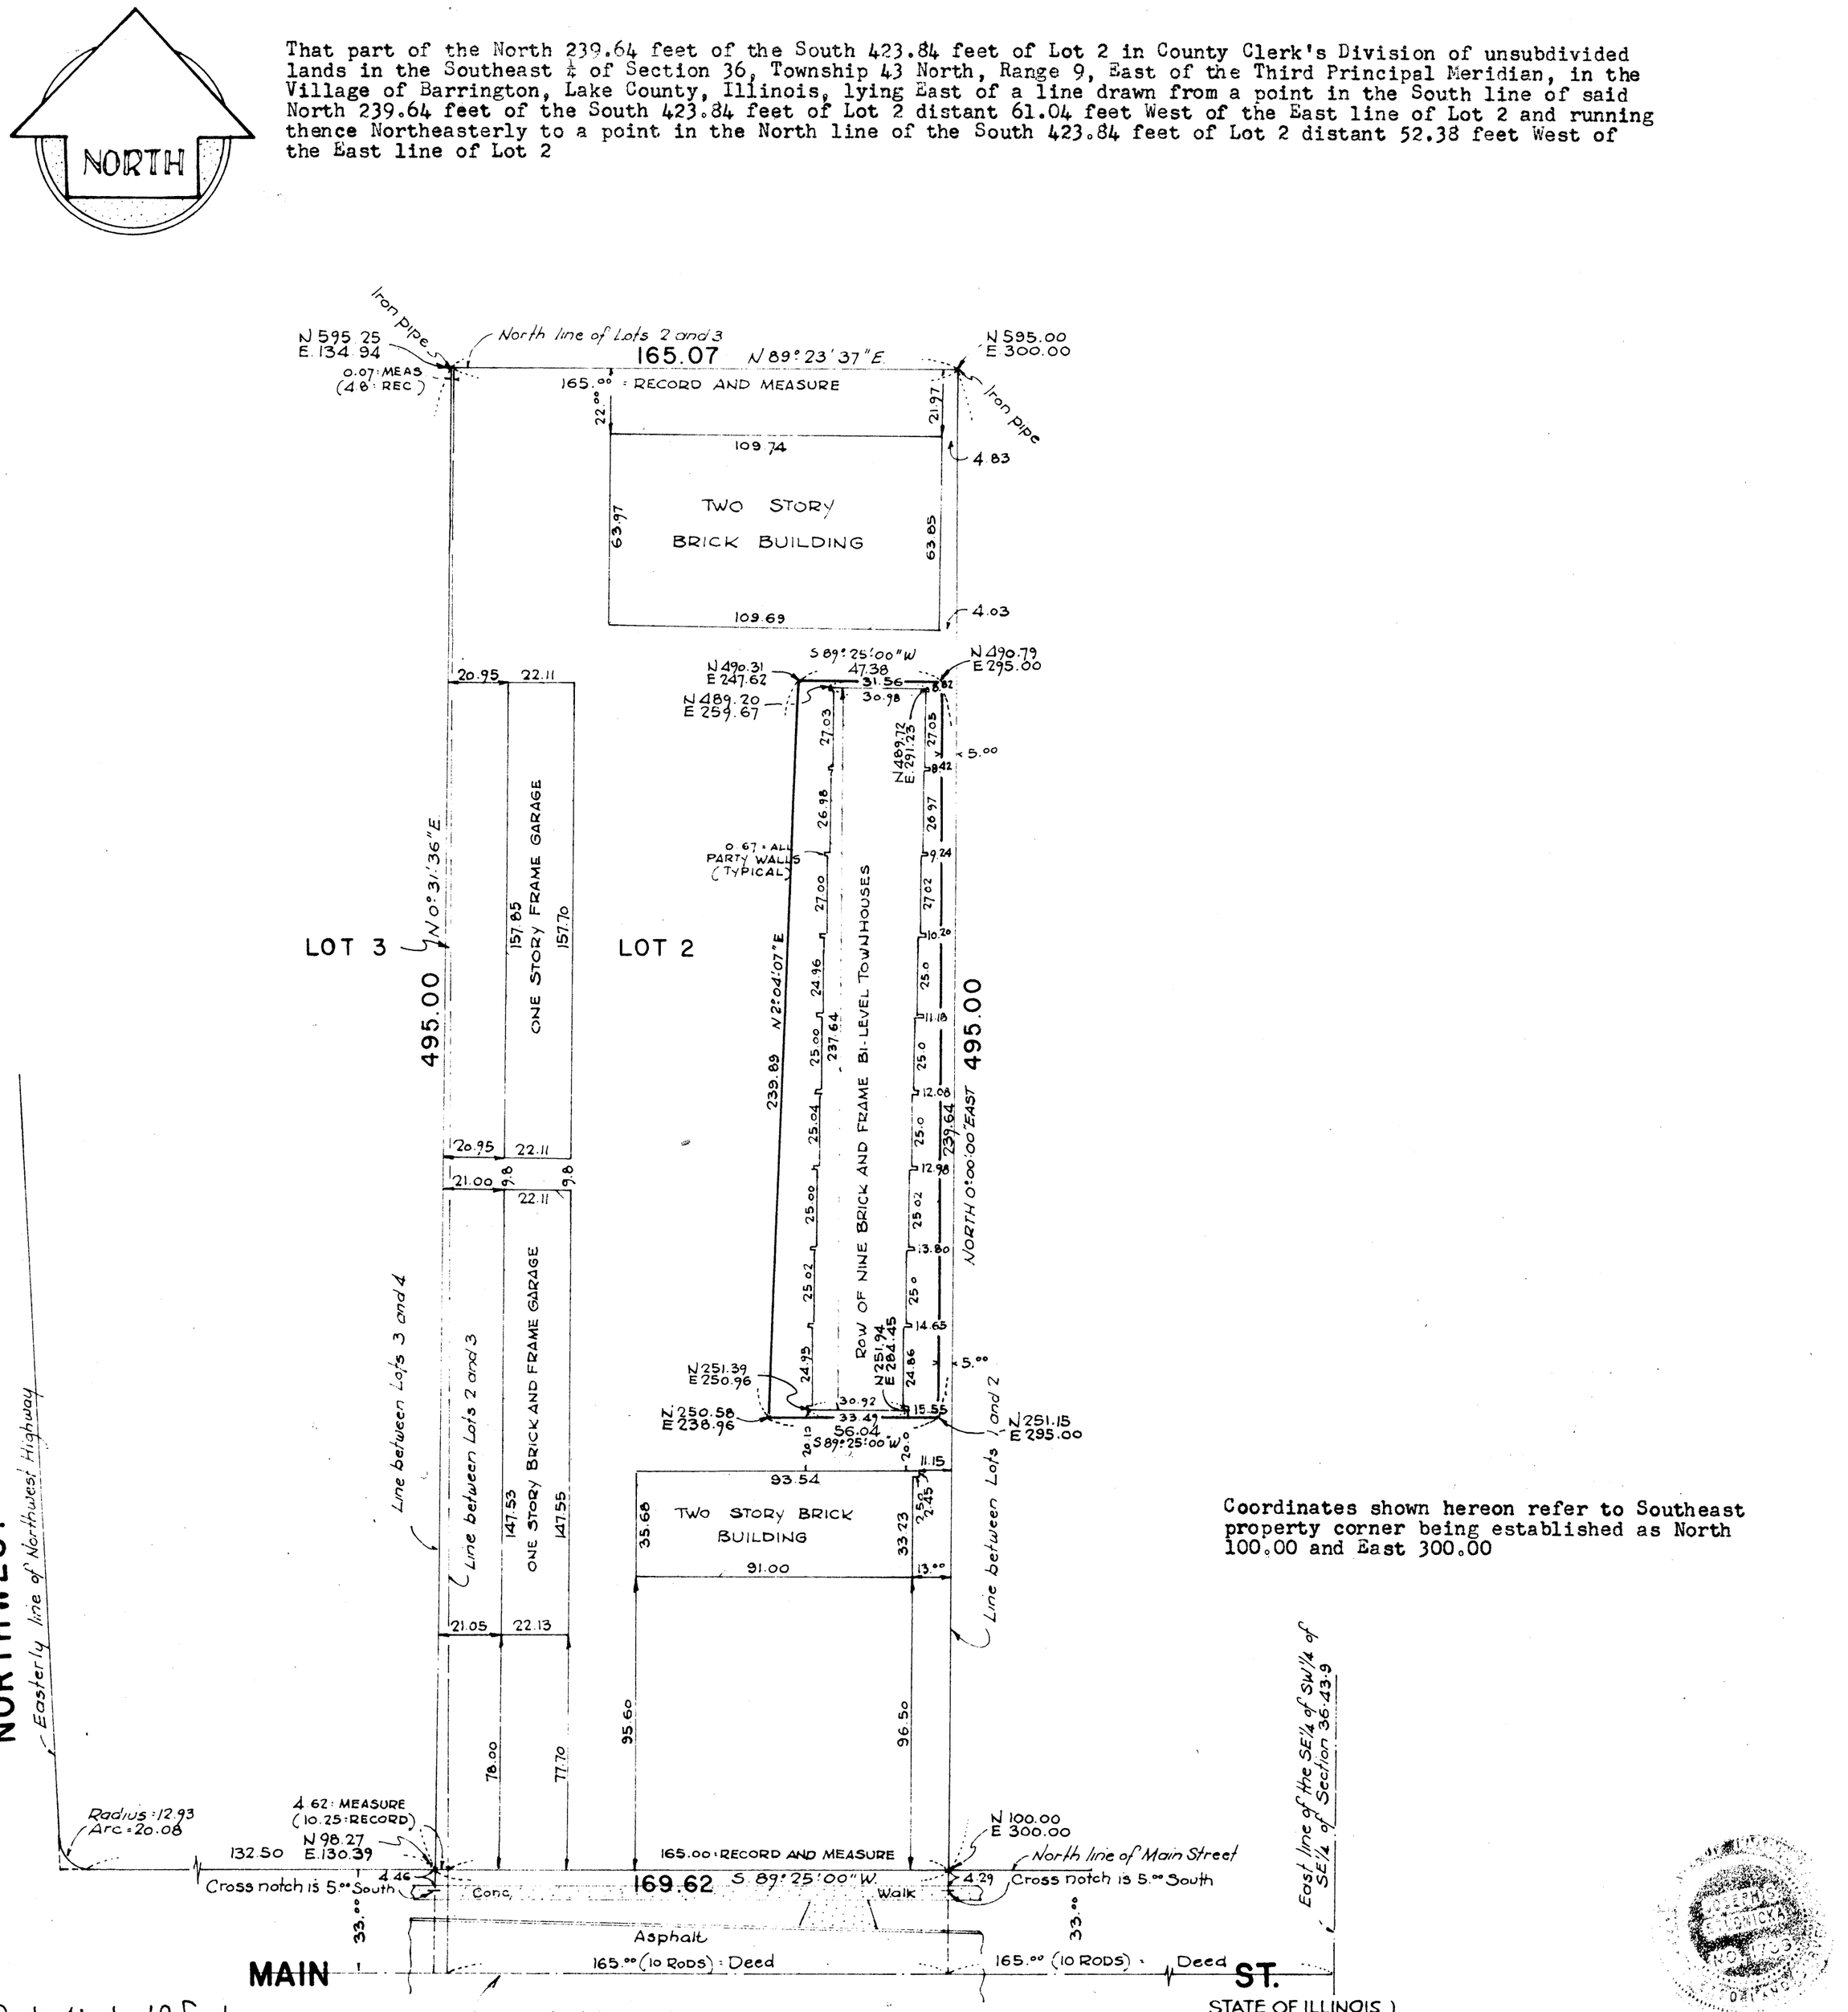

Coordinates shown hereon refer to Southeast property corner being established as North 100.00 and East 300.00

Scale: 1 inch = 40 feet
Distances are marked in feet and decimals
ORDERED BY: KENNEDY, RYAN, MONIGAL & ASSOCIATES, INC.

STATE OF ILLINOIS)
COUNTY OF COOK) ss:

I, JOSEPH S. STUDNICKA, a Registered Illinois Land Surveyor, hereby certify that a survey has been made, at and under my direction, of the property described above, and that the plat hereon drawn is a correct representation of said survey.
CHICAGO, ILLINOIS, July 2, A.D. 1977.

Joseph S. Studnicka
Registered Illinois Land Surveyor
Certificate No. 1739

Compare all points before building by same and at once report any difference. For building line and other restrictions not shown hereon, refer to your abstract, deed contract or zoning ordinance.
ORDER NO. 77-6-24

EXHIBIT "A"
SHEET 1 OF 2

Doc. # 1834108 7-29-77

PLAT OF by SURVEY

SURVEYING OF
URBAN AND RURAL PROPERTY
SUBDIVISIONS – TOPOGRAPHY
RIGHT-OF-WAY – MORTGAGE
LAND TITLES – CONDOMINIUM

JOSEPH S. STUDNICKA & ASSOCIATES
REGISTERED LAND SURVEYORS

3552 WEST 76TH STREET
CHICAGO, ILLINOIS 60652
TEL. 312-476-5803

Scanned from copy provided by customer at time of recording.

BARRINGTON EAST TOWNHOUSE CONDOMINIUM

That part of the North 239.64 feet of the South 423.84 feet of Lot 2 in County Clerk's Division of unsubdivided lands in the Southeast $\frac{1}{4}$ of Section 36, Township 43 North, Range 9, East of the Third Principal Meridian, in the Village of Barrington, Lake County, Illinois, lying East of a line drawn from a point in the South line of said North 239.64 feet of the South 423.84 feet of Lot 2 distant 61.04 feet West of the East line of Lot 2 and running thence Northeasterly to a point in the North line of the South 423.84 feet of Lot 2 distant 52.38 feet West of the East line of Lot 2.

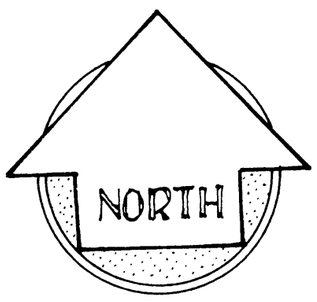

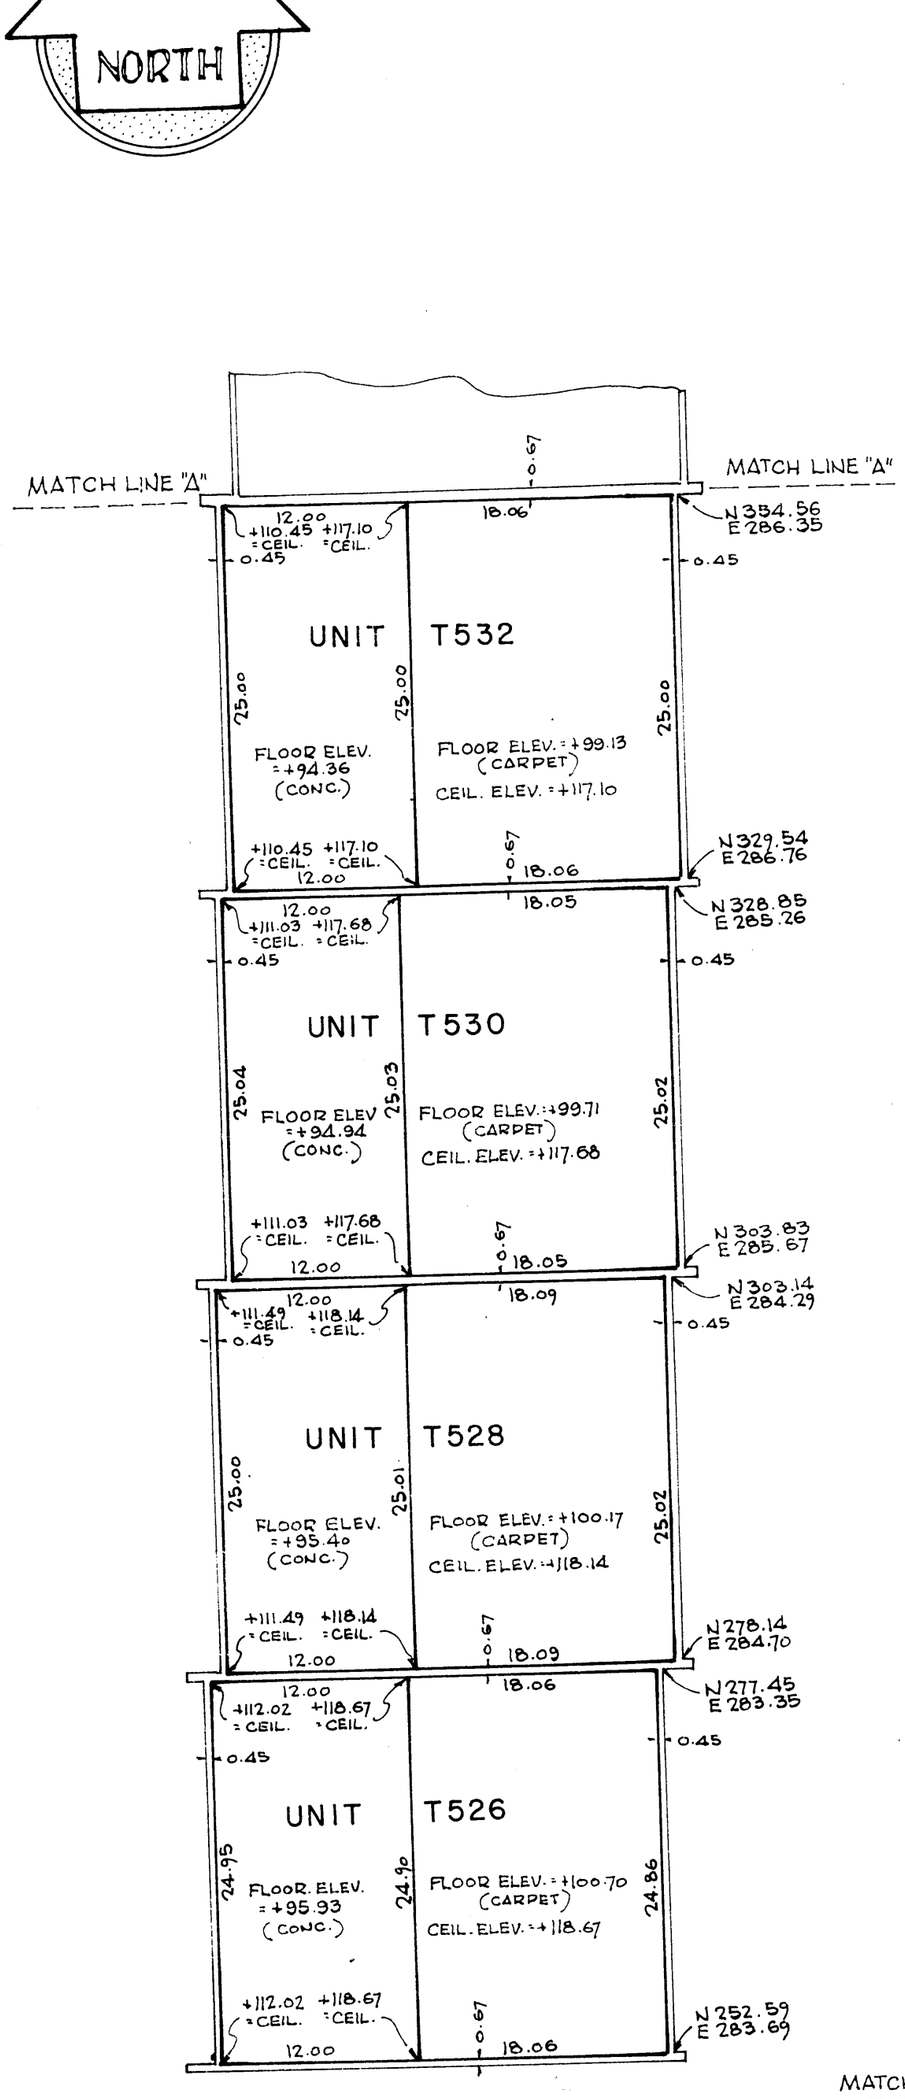

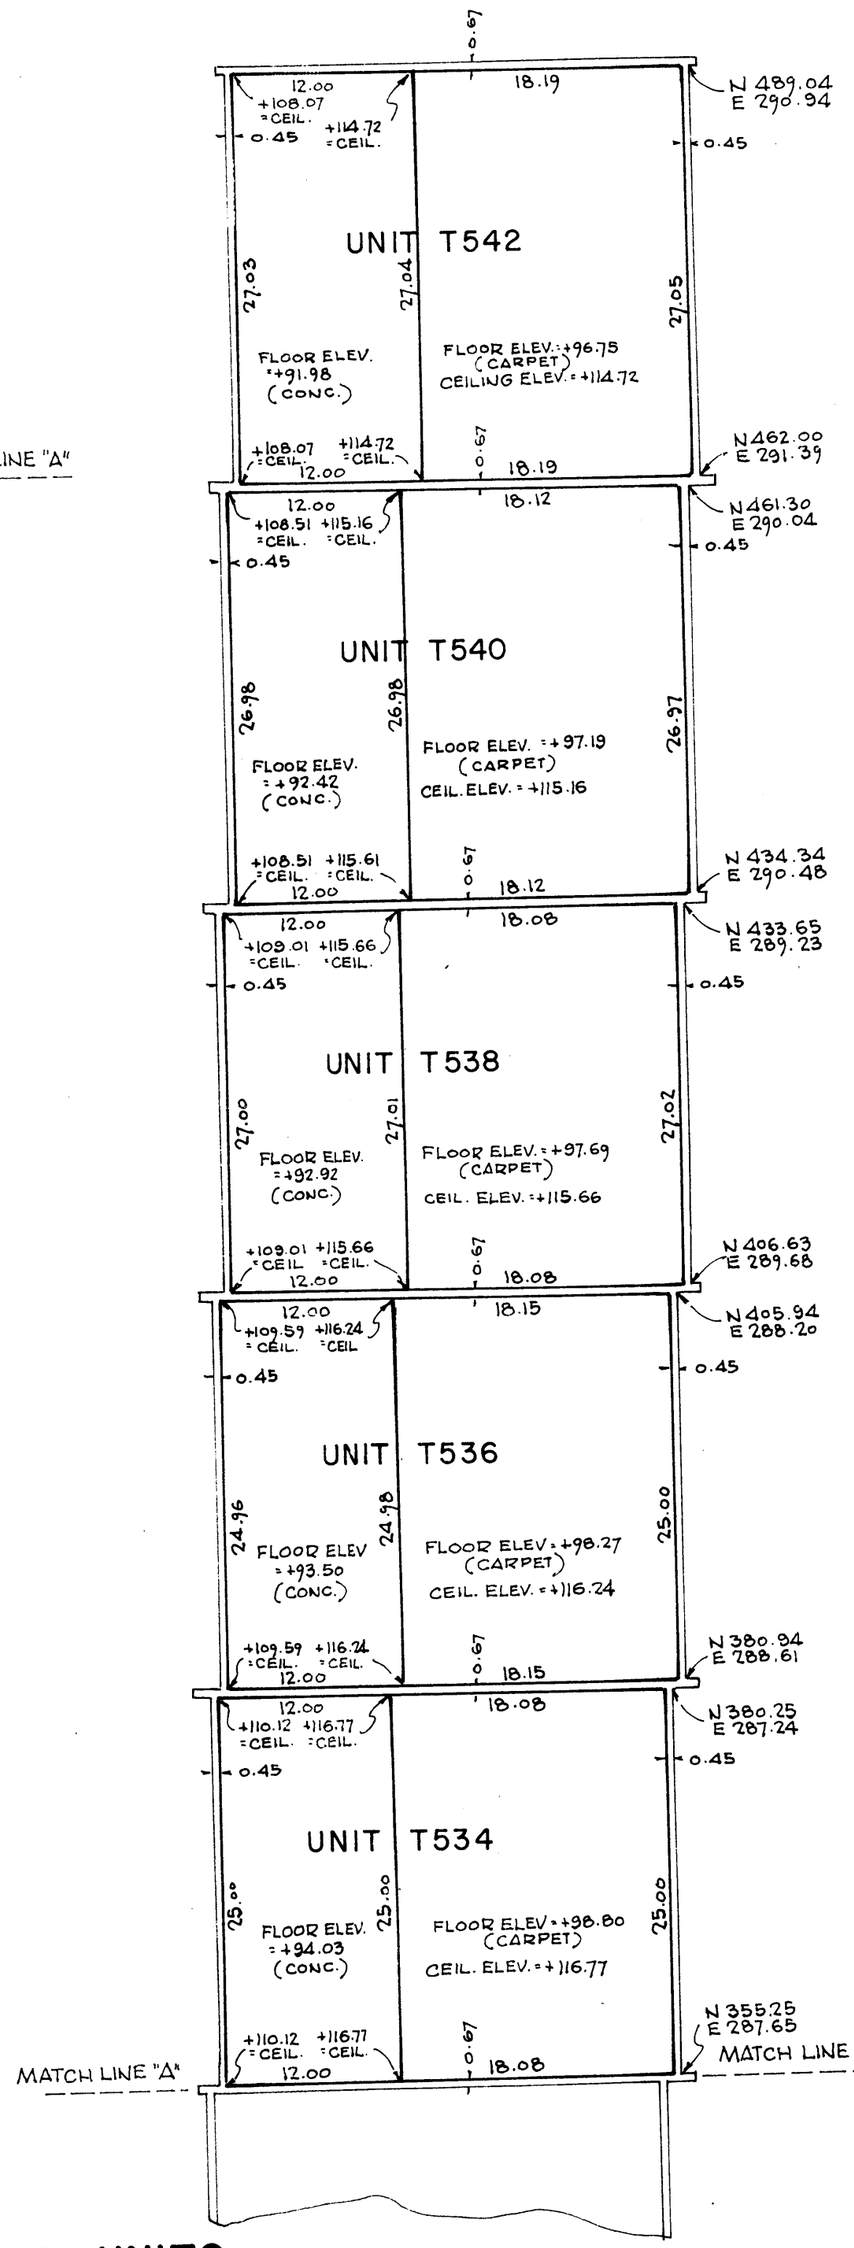

Horizontal measurements shown hereon are made to surface of drywall and brick walls.

Ceiling elevations shown hereon are made to drywall.

Elevations shown hereon refer to U.S.G.S. Datum.

Bench Mark: Top of flange of hydrant between garage structures.

Elevation = + 99.77

Coordinates shown hereon refer to South-east property corner established as North 100.00 and East 300.00

TOWNHOUSE UNITS

Scale: 1 inch = 10 feet
Distances are marked in feet and decimals.
ORDERED BY: KENNEDY, RYAN, MONIGAL & ASSOCIATES, INC.

Compare all points before building by same and at once report any difference. For building line and other restrictions not shown hereon, refer to your abstract, deed contract or zoning ordinance.
ORDER NO. 77-6-24

STATE OF ILLINOIS)
COUNTY OF COOK) ss:

I, JOSEPH S. STUDNICKA, a Registered Illinois Land Surveyor, hereby certify that a survey has been made, at and under my direction, of the property described above, and that the plat hereon drawn is a correct representation of said survey.
CHICAGO, ILLINOIS, July 2, A.D. 1977.

JOSEPH S. STUDNICKA NO. 1739 REGISTERED LAND SURVEYOR

by _____
Registered Illinois Land Surveyor
Certificate No. 1739

EXHIBIT "A"
SHEET 2 OF 2

Doc.# 1854109 7-29-77

PLAT OF by SURVEY

SURVEYING OF
URBAN AND RURAL PROPERTY
SUBDIVISIONS – TOPOGRAPHY
RIGHT-OF-WAY – MORTGAGE
LAND TITLES – CONDOMINIUM

JOSEPH S. STUDNICKA & ASSOCIATES
REGISTERED LAND SURVEYORS

3552 WEST 76TH STREET
CHICAGO, ILLINOIS 60652
TEL. 312-476-5803

Scanned from copy provided by customer at time of recording.

BARRINGTON EAST GARAGE CONDOMINIUM

The North 317.20 feet of the South 427.21 feet of the East 24.11 feet of the West 45.06 feet of Lots 2 and 3 in County Clerk's Division of unsubdivided lands in the Southeast ¼ of Section 36, Township 43 North, Range 9, East of the Third Principal Meridian, in the Village of Barrington, Lake County, Illinois.

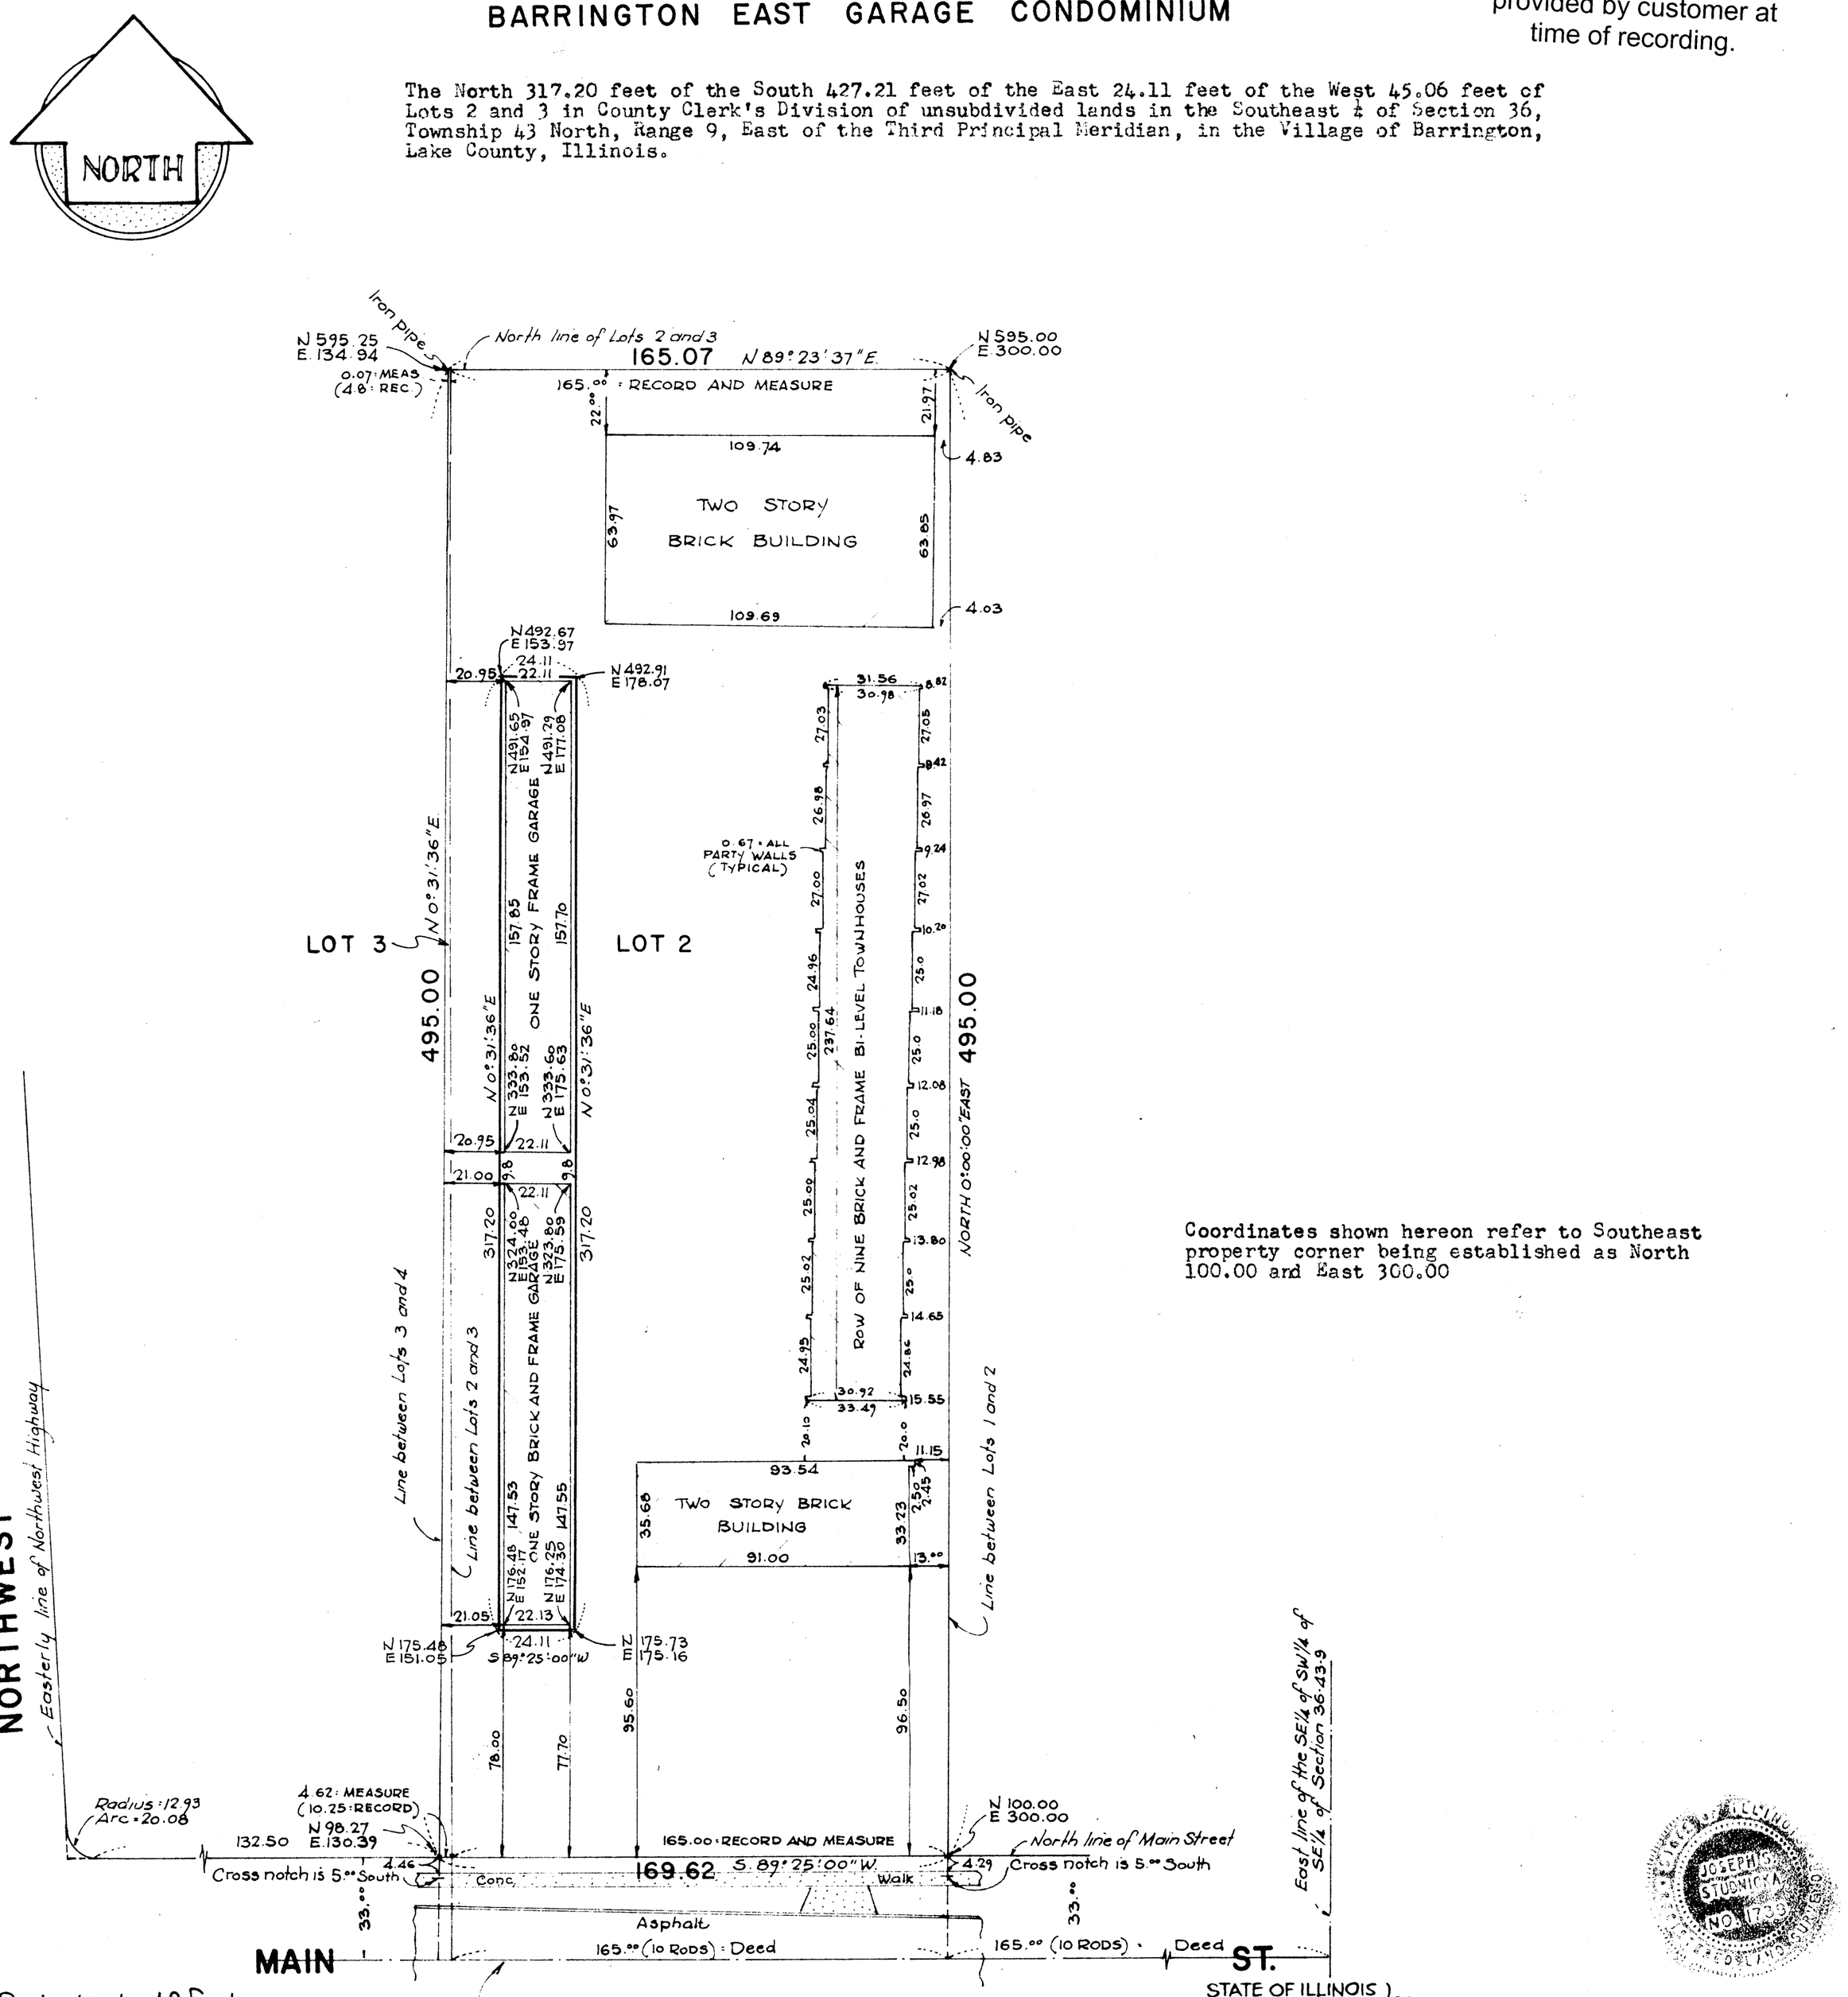

Coordinates shown hereon refer to Southeast property corner being established as North 100.00 and East 300.00

Scale: 1 inch = 40 feet
Distances are marked in feet and decimals
ORDERED BY: KENNEDY, RYAN, MONIGAL & ASSOCIATES, INC.

Compare all points before building by same and at once report any difference. For building line and other restrictions not shown hereon, refer to your abstract, deed contract or zoning ordinance.
ORDER NO. 77-6-24

EXHIBIT "A"
SHEET 1 OF 2

STATE OF ILLINOIS)
COUNTY OF COOK) ss:

I, JOSEPH S. STUDNICKA, a Registered Illinois Land Surveyor, hereby certify that a survey has been made, at and under my direction, of the property described above, and that the plat hereon drawn is a correct representation of said survey.
CHICAGO, ILLINOIS, July 2, A.D. 19 77.

JOSEPH S. STUDNICKA NO. 1739 REGISTERED LAND SURVEYOR

by Joseph S. Studnicka
Registered Illinois Land Surveyor
Certificate No. 1739

Doc. # 1854109 7.29.77

SURVEYING OF
URBAN AND RURAL PROPERTY
SUBDIVISIONS – TOPOGRAPHY
RIGHT-OF-WAY – MORTGAGE
LAND TITLES – CONDOMINIUM

PLAT OF by SURVEY

JOSEPH S. STUDNICKA & ASSOCIATES
REGISTERED LAND SURVEYORS

3552 WEST 76TH STREET
CHICAGO, ILLINOIS 60652
TEL. 312-476-5803

Scanned from copy
provided by customer at
time of recording.

BARRINGTON EAST GARAGE CONDOMINIUM

The North 317.20 feet of the South 427.21 feet of the East 24.11 feet of the West 45.06 feet of Lots 2 and 3 in County Clerk's Division of unsubdivided lands in the Southeast ¼ of Section 36, Township 43 North, Range 9, East of the Third Principal Meridian, in the Village of Barrington, Lake County, Illinois.

NORTH

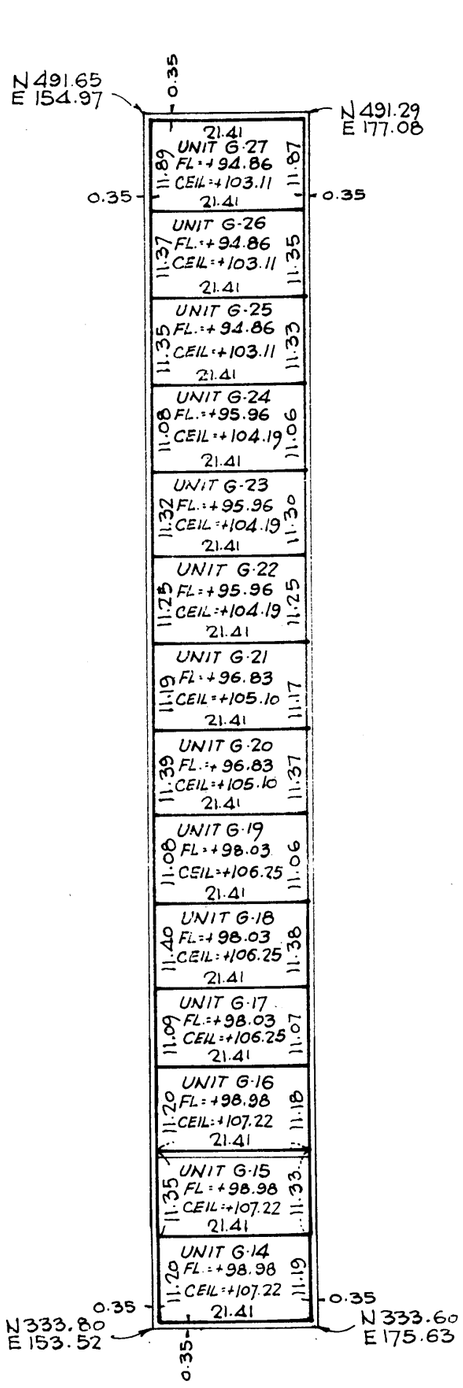

NORTH GARAGE

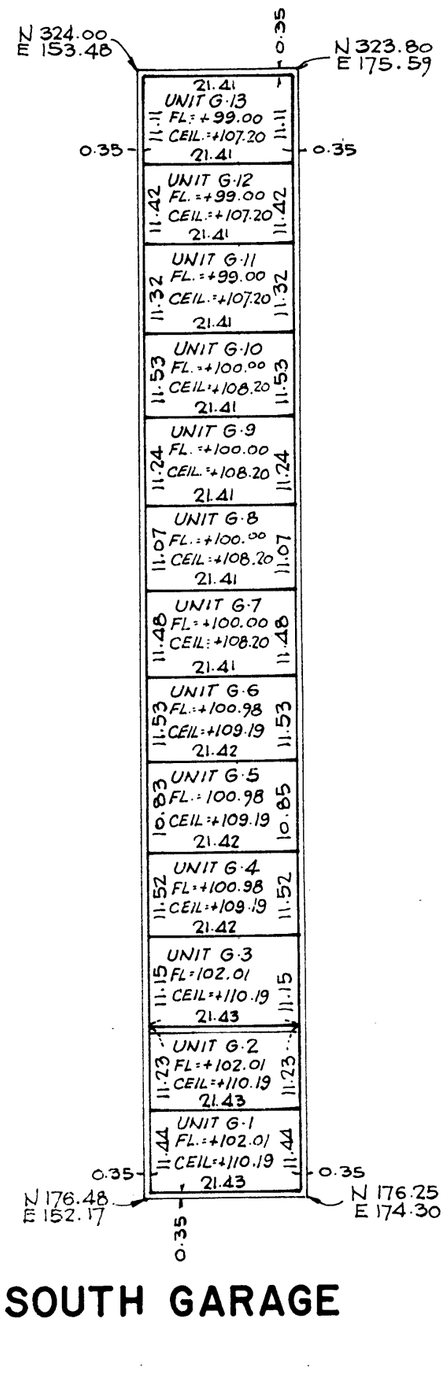

SOUTH GARAGE

Horizontal measurements shown hereon are made to interior surface of wood stud framing and expansion joint in concrete floor.

Ceiling elevations shown hereon are made to bottom surface of exposed wood truss.

Floor elevations are taken to concrete garage floor.

Elevations shown hereon refer to U.S.G.S. Datum.

Bench Mark: Top of flange of hydrant between garage structures. Elevation = 99.77

Coordinates shown hereon refer to Southeast property corner established as North 100.00 and East 300.00

Scale: 1 inch = 20 feet
Distances are marked in feet and decimals.
ORDERED BY: KENNEDY, RYAN, MONIGAL & ASSOCIATES, INC.

Compare all points before building by same and at once report any difference. For building line and other restrictions not shown hereon, refer to your abstract, deed contract or zoning ordinance.
ORDER NO. 77-6-24

EXHIBIT "A"
SHEET 2 OF 2

STATE OF ILLINOIS)
COUNTY OF COOK) ss:

I, JOSEPH S. STUDNICKA, a Registered Illinois Land Surveyor, hereby certify that a survey has been made, at and under my direction, of the property described above, and that the plat hereon drawn is a correct representation of said survey.
CHICAGO, ILLINOIS, July 2, A.D. 1977.

24 Registered Illinois Land Surveyor
Certificate No. 1739