282128
RECDEC 2 AM 11:16

1925 Dec 2 AM 11.16.

6+110.
134 41
12/4.

Castle Williams Long
Castle
117 W Adams St

E. C. THIES' SUBDIVISION
OF

Lot 65 in County Clerks resivision of part of Assessors division of the West half (W½) of Northwest quarter (NW¼) of Section 1 Township Forty two (42) North, Range Nine (9) East of 3rd Principal Meridian (except that part of Lot 65 described as follows Commencing at the Northwest (NW) corner of Lot 66 in County Clerks redivision aforesaid running thence East along the North line of lot 66, 264 feet to the center of road, thence running South along the center of road 77 feet, thence running West parallel with the North line of said Lot 65, 264 feet, thence running South 77 feet to place of beginning

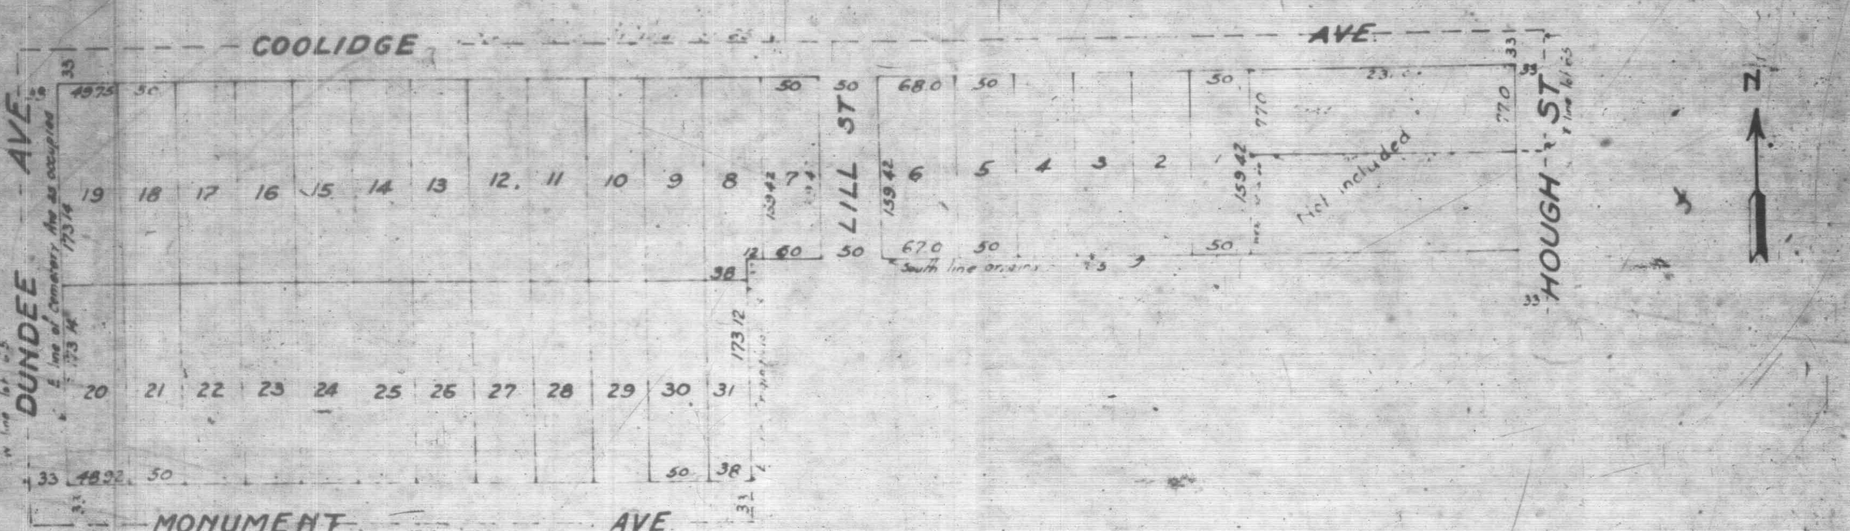

State of Illinois } ss.
County of Cook }

I R E Berryman do hereby certify that I have surveyed the above described property. I do further certify that I have subdivided the same into lots, blocks, streets as shown on plat hereon drawn. Dimensions being in feet and decimals thereof. Chicago, this 20th day of November A.D. 1925

R E Berryman
Illinois Registered Land Surveyor

He is personally known to me to be the same person whose name is subscribed to the foregoing instrument, appeared before me this day in person and acknowledged that he signed, sealed and delivered the said instrument as his free and voluntary act, for the uses and purposes therein set forth.

Edward C. King (Seal)
George A. Ragesch etc (Seal)
OWNERS

State of Illinois
County of Cook } ss.

I, F. C. Pundy a Notary Public in and for said County, in the State aforesaid, do hereby certify that Edward C. King and George A. Ragesch etc personally known to me to be the same persons whose names are subscribed to the foregoing instrument, appeared before me this day in person and acknowledged that they signed, sealed and delivered the said instrument as their free and voluntary act, for the uses and purposes therein set forth.

Given under my hand and Notarial Seal this 1st day of December A.D. 1925

F. C. Pundy

F. C. PUNDY NOTARY PUBLIC COOK CO. ILL.

Recorded Dec 1st 1925

№ 282128

Filed Dec 1925 at 11:16 A.M. and entered in Vol. 134 of Register, Page 41.

Joseph F. Haas Registrar.