HOWARD P. CASTLE'S RESUBDIVISION

OF

Lots 1, 2, 3 and 4 in Murphy's resubdivision of lot 102 of County Clerks resubdivision of Assessors division of the West half (W½) of North west quarter (N.W.¼) and the Southeast quarter (S.E.¼) of the Northwest quarter (N.W.¼) of Section One (1) Township forty-two (42) North, Range Nine (9) East of 3rd Principal Meridian.

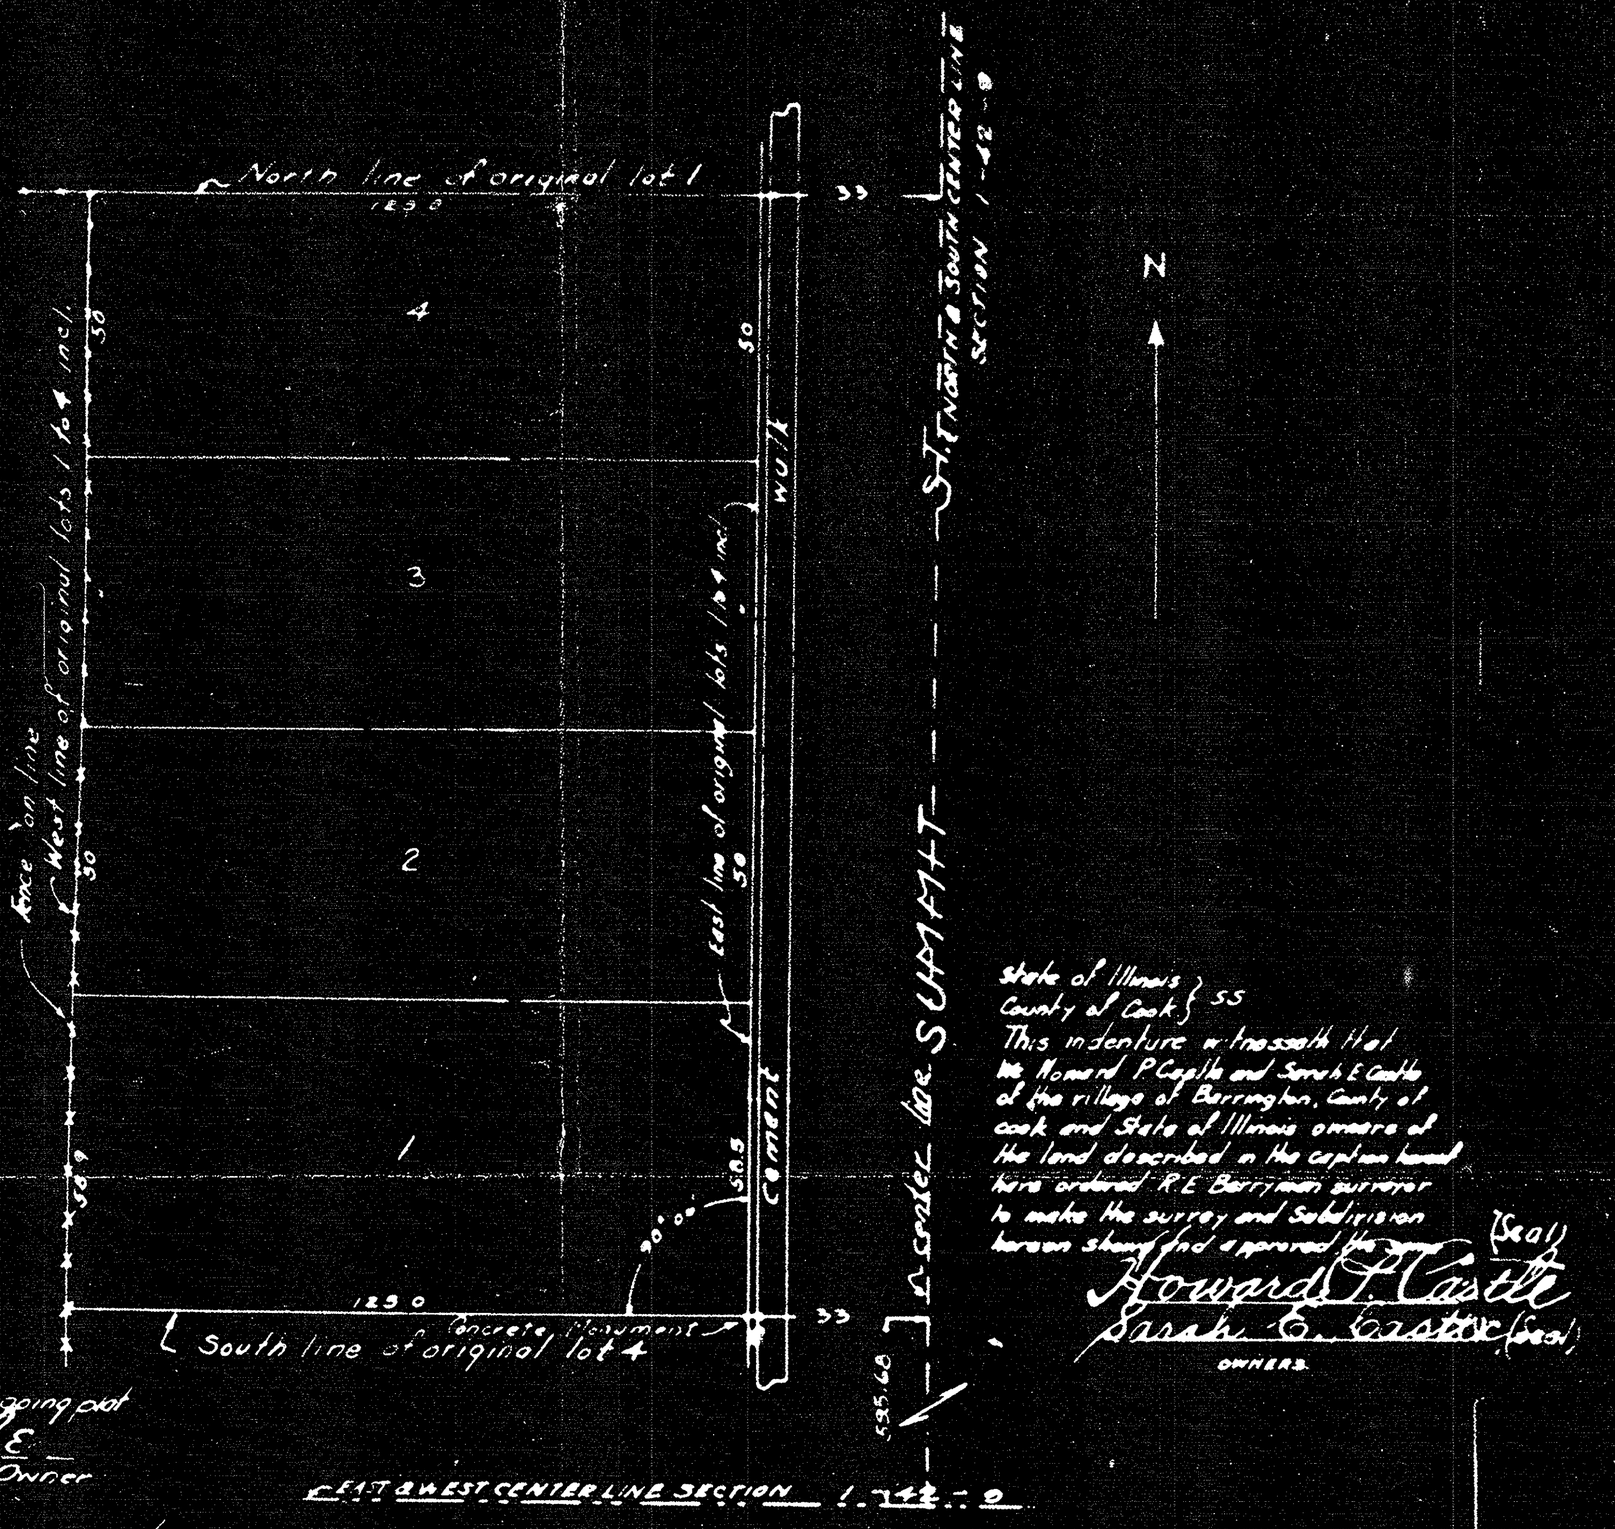

State of Illinois, County of Cook } ss

This indenture witnesseth that We Howard P Castle and Sarah E Castle of the village of Barrington, County of Cook and State of Illinois owners of the land described in the caption hereof have ordered R.E. Berryman surveyor to make the survey and Subdivision hereon shown and approved the same.

Howard P. Castle (Seal)
Sarah E. Castle (Seal)
OWNERS.

Whereby I have surveyed the foregoing plat
Howard P. Castle
Sarah E. Castle Owner

State of Illinois, County of Cook } ss

I R.E. Berryman do hereby certify that I have surveyed the above described property according to the Record. I do further certify that I have subdivided the same into Lots which are correctly shown on plat hereon drawn. Dimensions being in feet and decimals thereof Corrected to 62° Fahrenheit
Book 549 Page 62
Scale 1 inch = 30 feet
Chicago, this 22nd day of Dec 1930

R.E. Berryman
A Competent Illinois Land Surveyor

State of Illinois, County of Cook } ss

I A.J. Ulitsch a Notary Public in and for said County and State do hereby certify that Howard P. Castle and Sarah E. Castle personally known to me to be the same persons whose names are subcribed to the foregoing instrument appeared before me this day in person and acknowledged themselves to be the Owners of the premises here on described and the said instrument to be there free and volontary act and deed for the uses and purposes therein set forth.

Given under my hand and Notarial Seal this 8th day of January A.D. 1931

A.J. Ulitsch
Notary Public

FIND NO PERCENTAGE TAX
FORFEITED TAXES
ASSESSMENTS
THE ABOVE PLAT
Brian Illsworth
COUNTY CLERK
Jan. 17th 1931

State of Illinois, County of Cook } ss

Approved and passed by the President and Members of the Board of Trustees of the Village of Barrington Cook County Illinois this 5th day of January A.D. 1931
By [signature] President Attest [signature] Village Clerk.

No 533175

Filed January 19, A.D. 1931 at 3:47 o'clock P.M. and entered in Volume 435 of Register on Page 20.

Clayton F. Smith
Registrar.