JEWEL PARK
RE-SUBDIVISION

Lots 173 to 211 both inclusive and Lots 115 to 118 both inclusive and that part of the heretofore vacated Walnut Road all in Jewel Park, a subdivision of part of the Southeast Quarter of the Northwest ¼ and the Southwest ¼ of the Northeast ¼ of Section 36, Township 43 North, Range 9 East of the 3rd Principal Meridian, lying East of the Center Line of Hough Street, North of the Center Line of Northwest Highway and Northwest of the North Line of the Right-of-way of the E.J. and E. R.R. all in Section 36 Township 43 North, Range 9 East of the 3rd Principal Meridian in Lake County, Illinois

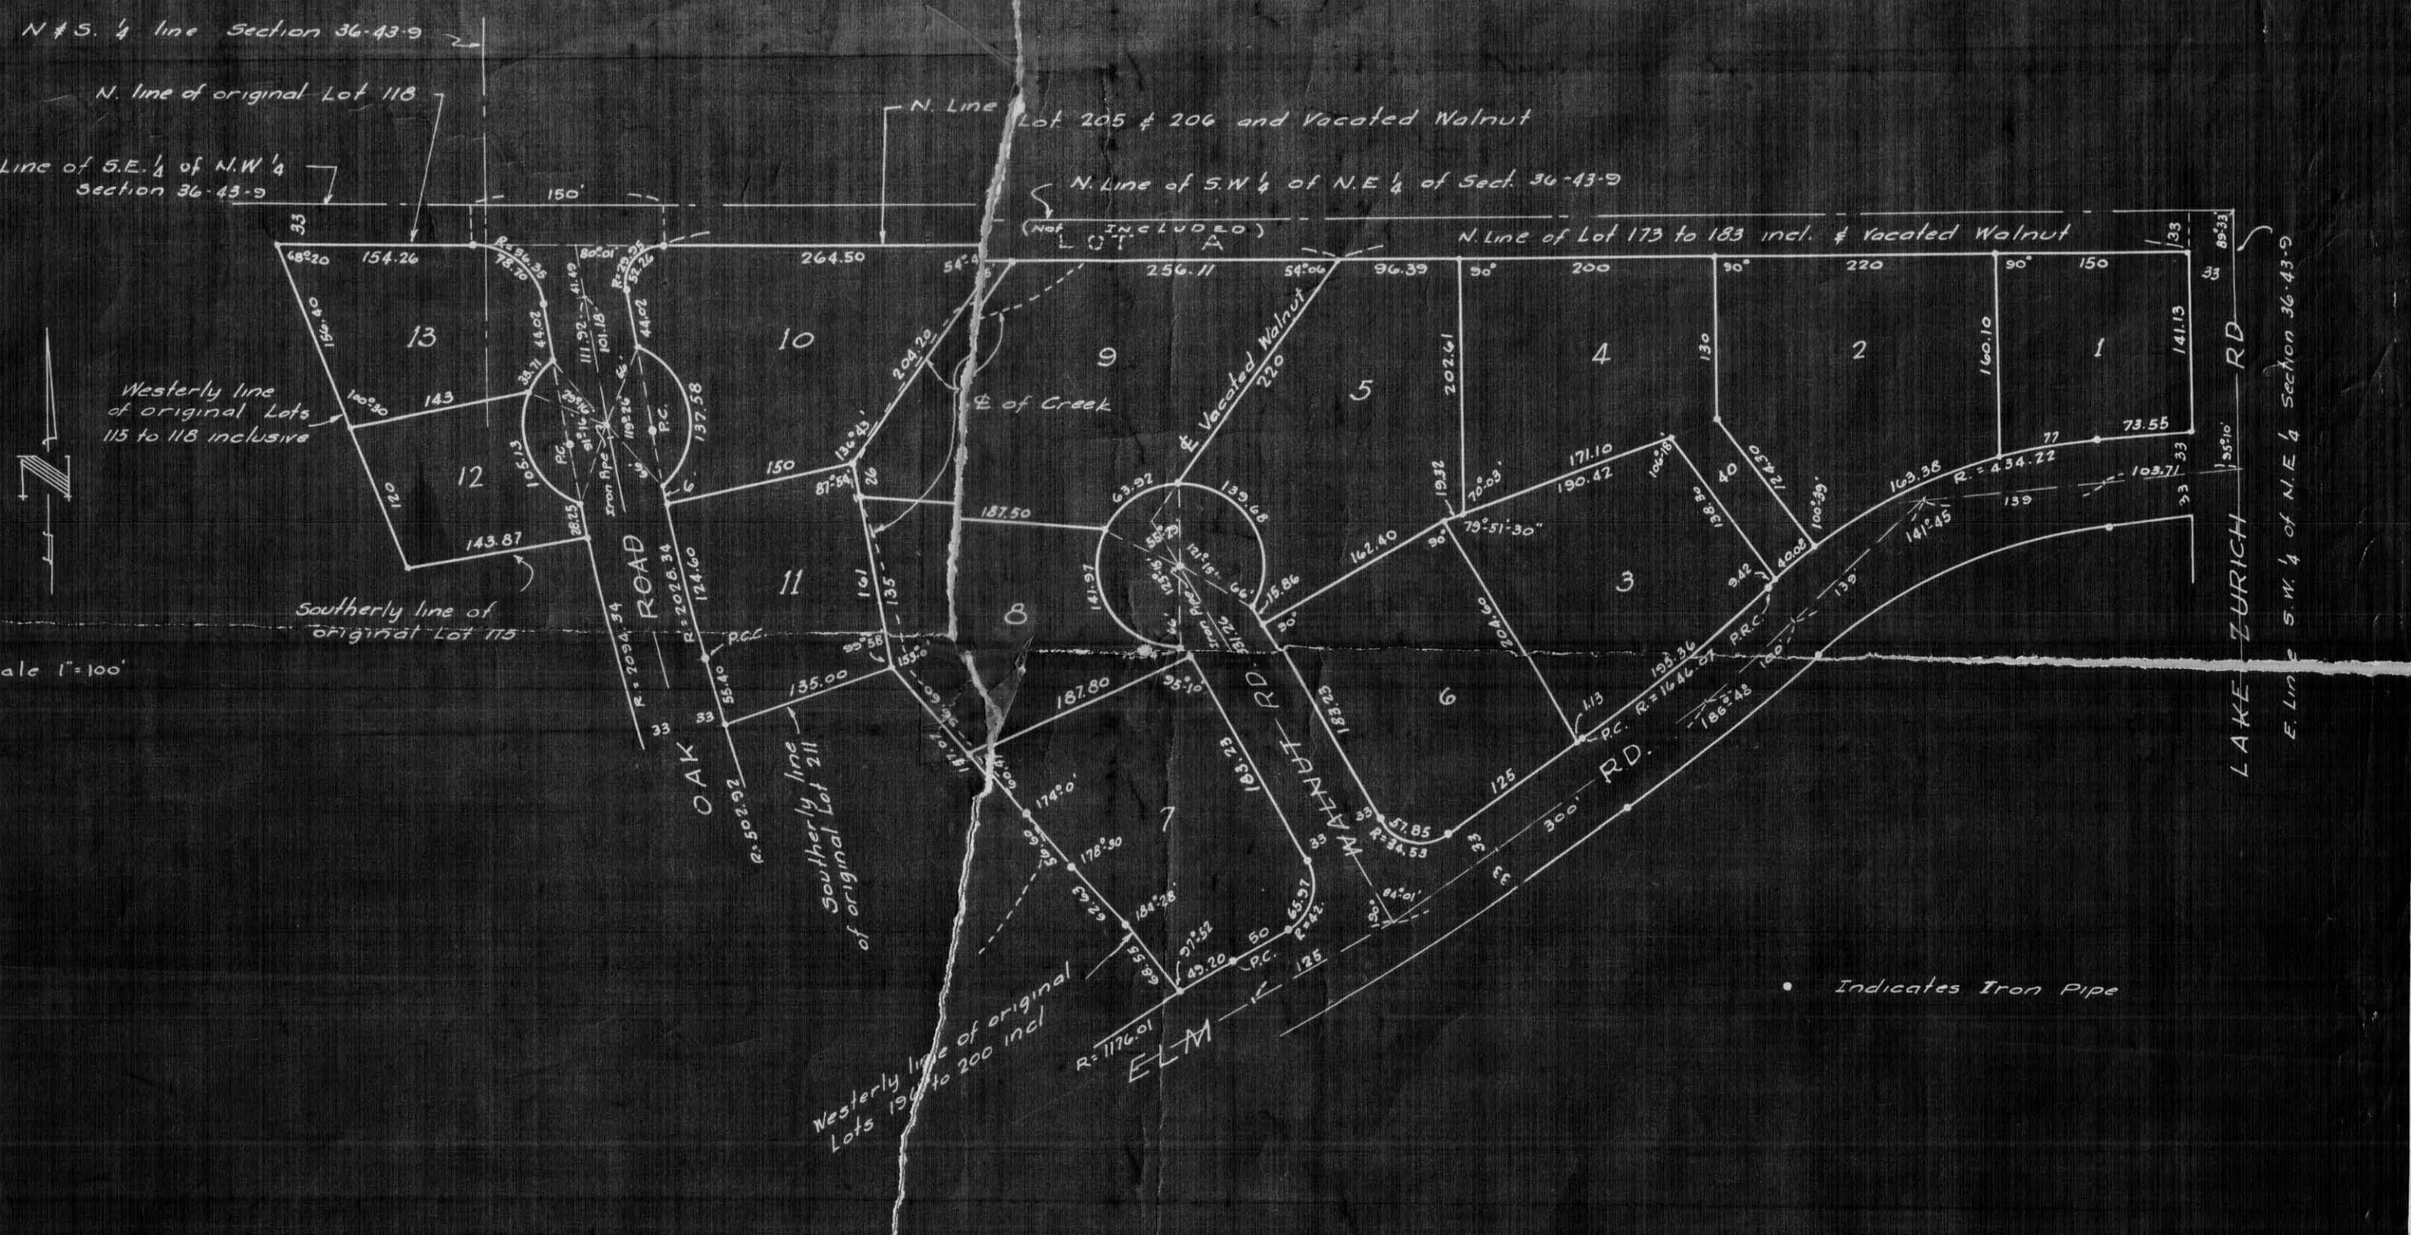

State of Illinois } ss
County of Lake }

I, GARFIELD R. LEAF County Clerk of Lake County, Illinois, do hereby certify that I find no delinquent General Taxes, no unpaid current General Taxes, no unpaid forfeited Taxes, and no redeemable Taxes due against any of the land included in the annexed Plat. I further certify that I have received all statutory fees in connection with the annexed plat.

Given under my hand and the seal of the County at Waukegan, Illinois this 31st day of DECEMBER, A.D. 1956

Garfield R. Leaf
County Clerk

Plat as to subdivision, approved by the Plan Commission of the Village of Barrington, Illinois, Dated November 3, 1956

K.W. Phillips
Chairman, Plan Commission of the Village of Barrington, Illinois

Secretary Lee D. Smith

Approved and accepted by the President of the Board of Trustees of the Village of Barrington, Illinois, this 2 day of November, A.D. 1956

Martin H. Schneider
President

Attest: Mary L. Puskerman
Village Clerk

State of Illinois } ss
County of Lake }

I, Albert L. Wiedenbeck, Village Collector for Village of Barrington, find no deferred installments of outstanding unpaid special assessments due against any of the land included in this subdivision which have not either been paid in full of Re-division made in accordance with this Subdivision

Dated: Nov. 26-1956

Albert L. Wiedenbeck
Village Collector

We, the Jewel Tea Co., Inc., do hereby certify that we are the owners of the property described hereon, and that we have caused the said property to be re-subdivided as shown on this plat.

Dated August 13, 1956

G. L. Clements
President

Attest: R.D. Sturtevant
Secretary

State of Illinois } ss
County of Cook }

I, G.J. Spencer, a Notary Public in and for said county in the state aforesaid, do hereby certify that G.L. Clements President and R.D. Sturtevant Secretary of said corporation, who are personally known to me to be the same persons, whose names are subscribed to the foregoing instrument as such _____ President and _____ Secretary, respectively, appeared before me this day in person and acknowledged that they signed and delivered the said instrument as their free and voluntary act and as the free and voluntary act of said corporation, as owner for the uses and purposes therein set forth, and the said _____ Secretary did also then and there acknowledge that he as custodian of the corporation seal did affix said seal of said corporation to said instrument, as his own free and voluntary act and as the free and voluntary act of said corporation, as owner as aforesaid, for the uses and purposes therein set forth.

Given under my hand and Notarial Seal this 13th day of August, A.D. 1956

G.J. Spencer
Notary Public

State of Illinois } ss
County of Cook }

Joseph A. Schudt & Associates, engineers and surveyors do hereby certify that we have surveyed the above described property, and have re-subdivided the same into Lots and streets as hereon drawn. Dimensions are in feet & decimal parts thereof and corrected to a temperature of 62° degrees Fahrenheit.

Dated July 11 A.D. 1956

Henry B. Pritz
Illinois Registered Land Surveyor #82

State of Illinois } ss. No. 935742
Lake County }
Filed for Record at 12:20 o'clock
P.M. DEC 31 1956 and
recorded in Book 1509 of
RECORDS Page 424

Gustaf N. Friedbeck
RECORDER